STATE OF ILLINOIS
DEPARTMENT OF TRANSPORTATION

CONTRACT: 78040
ROUTE: F.A.I. 57
SECTION: (02-1B-1)P-1
COUNTY: ALEXANDER, IL; MISSISSIPPI, MO
SHEET 42 OF 67
FOR INFORMATION ONLY

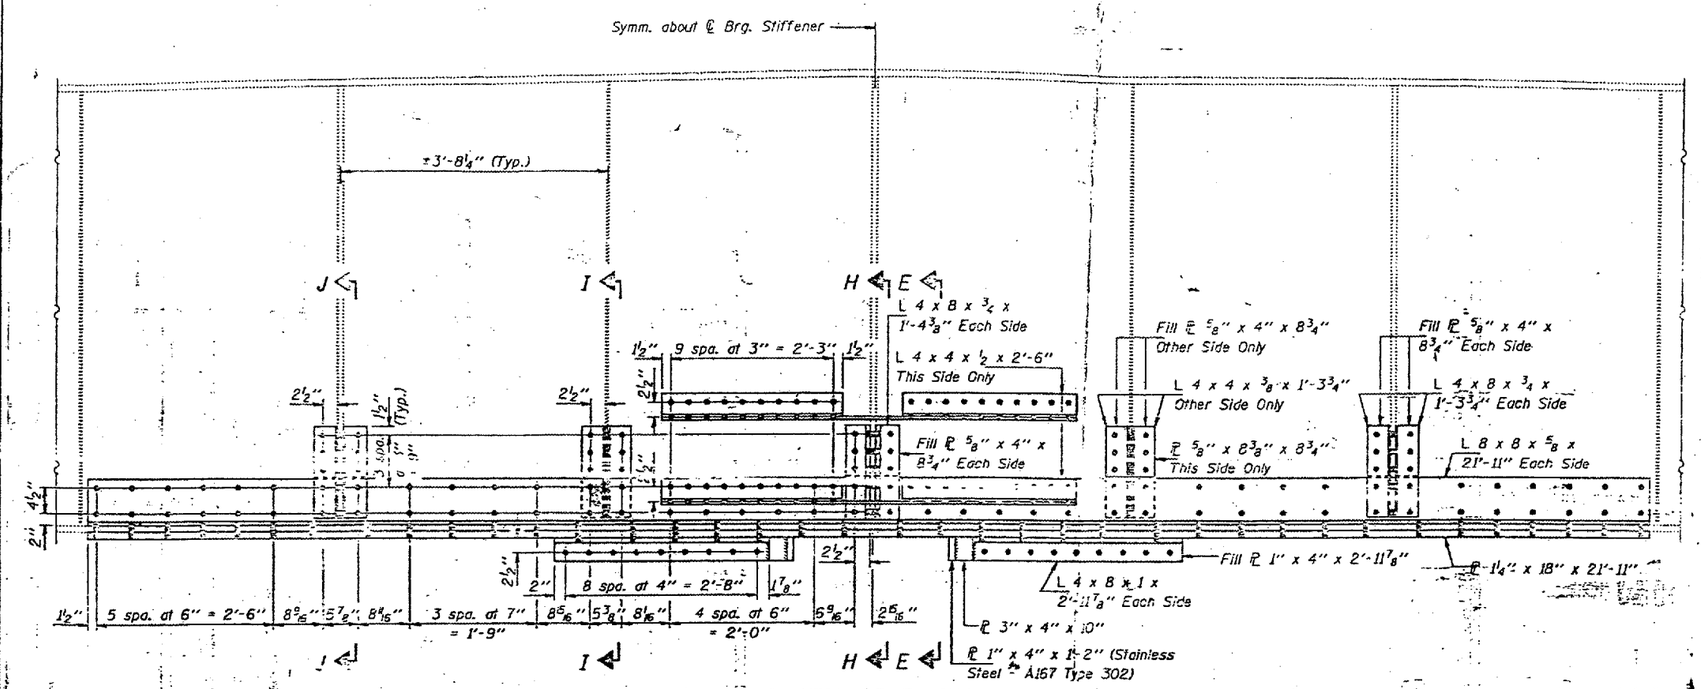

PARTIAL ELEVATION
(Looking North)

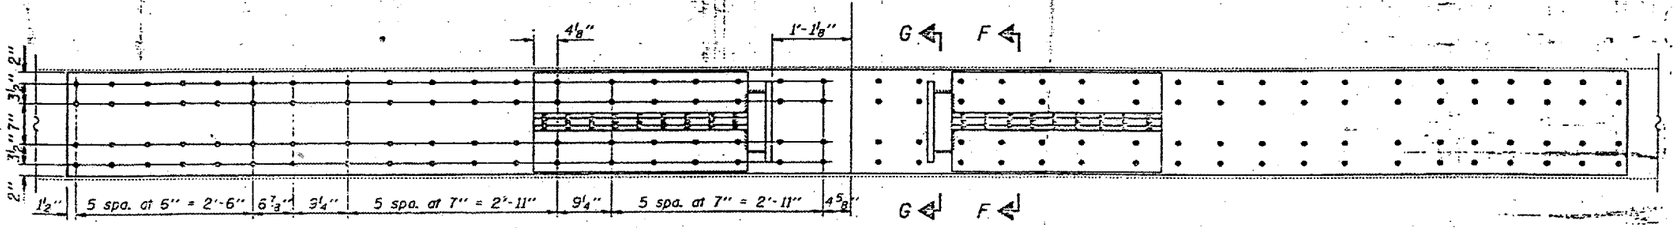

BOTTOM PLAN

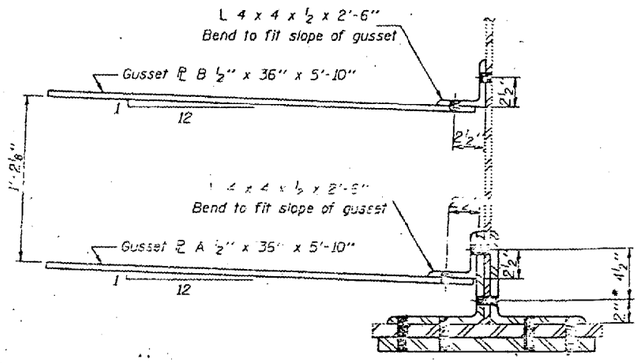

SECTION E-E

For details of Gusset plates see Sheet 5. Dimension shall be modified to match existing Gusset Plate location.

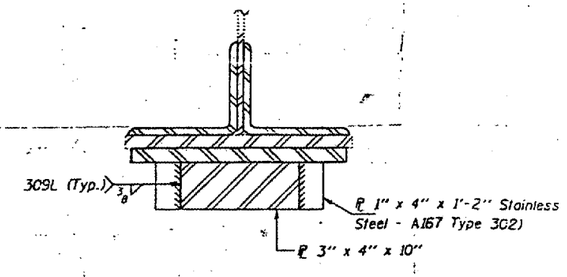

SECTION G-G

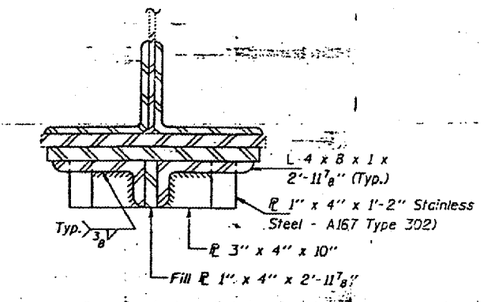

SECTION F-F

DESIGNED	Kenneth P. Stutte
CHECKED	CHM
DRAWN	Paul Summer
CHECKED	KPS CHM

March 8 1993
EXAMINED Jose E. Adame
ENGINEER OF STRUCTURAL SURVEYS
PASSED
ENGINEER OF BRIDGES AND STRUCTURES
APPROVED
DIRECTOR OF HIGHWAYS

BRIDGE NO. 1
STRUCTURE NO. 002-0022
FOR INFORMATION ONLY

FLOOR BEAM REPAIRS
F.A.I. RT. 57 SEC. (02-1B-1) (DL-93)
ALEXANDER COUNTY
STA. 1168+50
STR. No. 002-0022