F.A.U. RTE.	SECTION	COUNTY	TOTAL SHEETS	SHEET NO.
2744	06-00183-00-CH	COOK	73	12
STA.	TO STA.			
FED. ROAD DIST. NO.	ILLINOIS	FED. AID PROJECT		

CONTRACT NO. 83999

PLAN: SURVEYED, PLOTTED, ALL DIMENSIONS CHECKED, CADD FILE NAME, NOTE BOOK, NO., BY, DATE

PROFILE: SURVEYED, PLOTTED, GRADES CHECKED, CADD FILE NAME, STRUCTURE NO(S), ITEMS OMITTED, NOTE BOOK, NO., BY, DATE

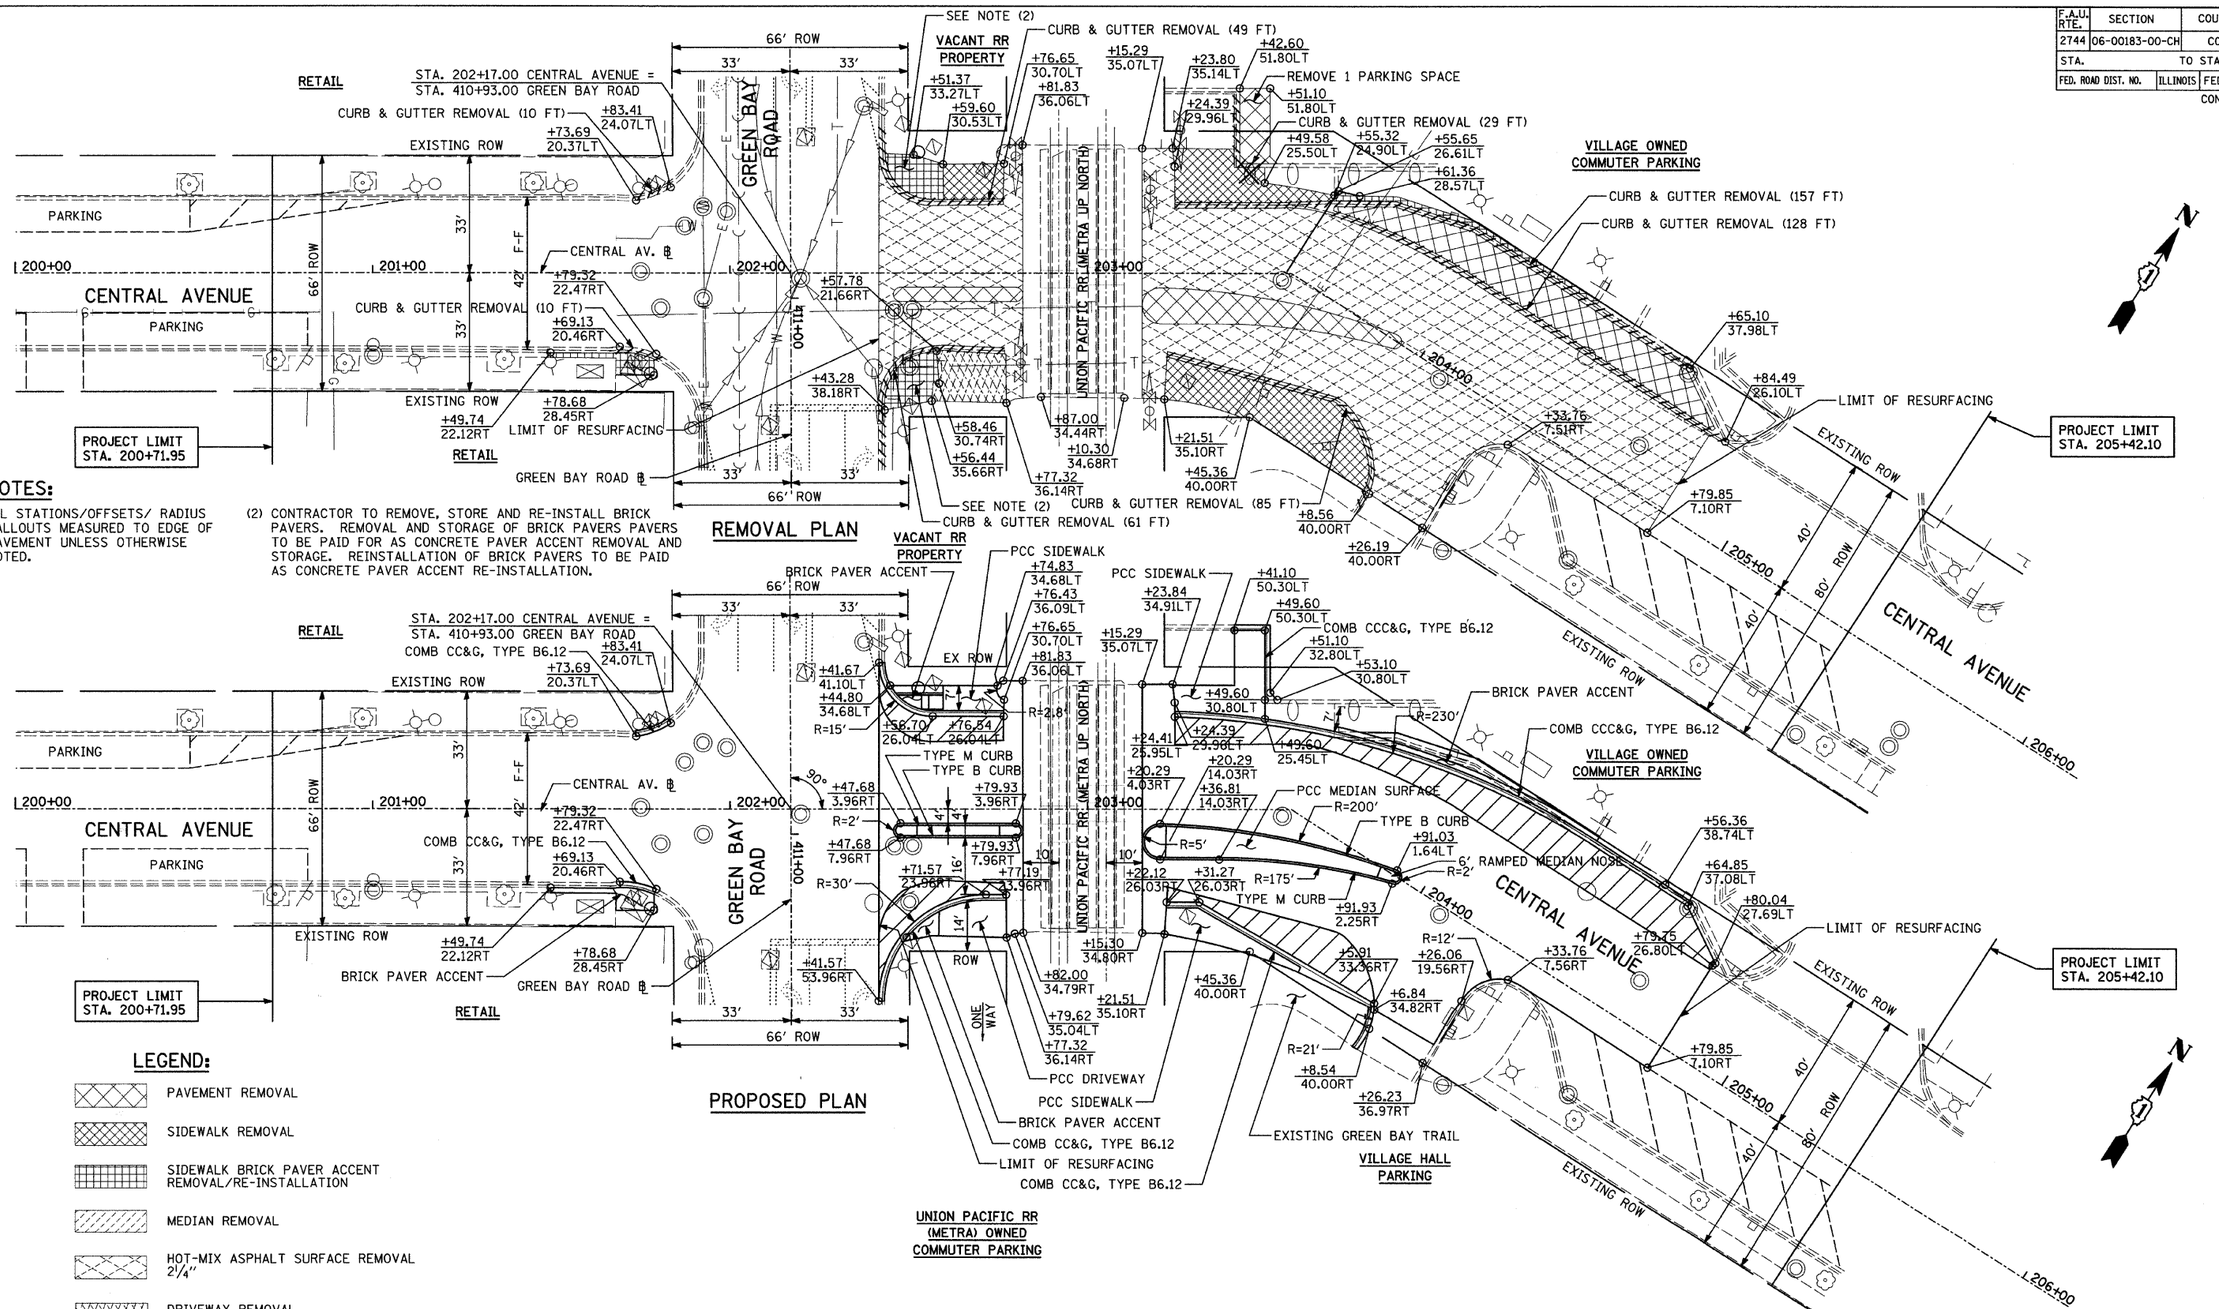

REVISIONS	
NAME	DATE

REMOVAL AND PROPOSED PLAN

CENTRAL AVENUE AT GREEN BAY ROAD

CONSULTANT

TY LIN INTERNATIONAL

VILLAGE OF WILMETTE
GREEN BAY ROAD
INTERSECTION IMPROVEMENTS

DRAWN:	SHEET NO.
CHECKED:	
APPROVED:	
DATE: 02-14-2008	
SCALE: 1"=20'-0"	
JOB NO.:	PROJECT NO.: