F.A.U. RTE.	SECTION	COUNTY	TOTAL SHEETS	SHEET NO.
2744	06-00183-00-CH	COOK	73	27
STA.	TO STA.			
FED. ROAD DIST. NO.	ILLINOIS	FED. AID PROJECT		

CONTRACT NO. 83999

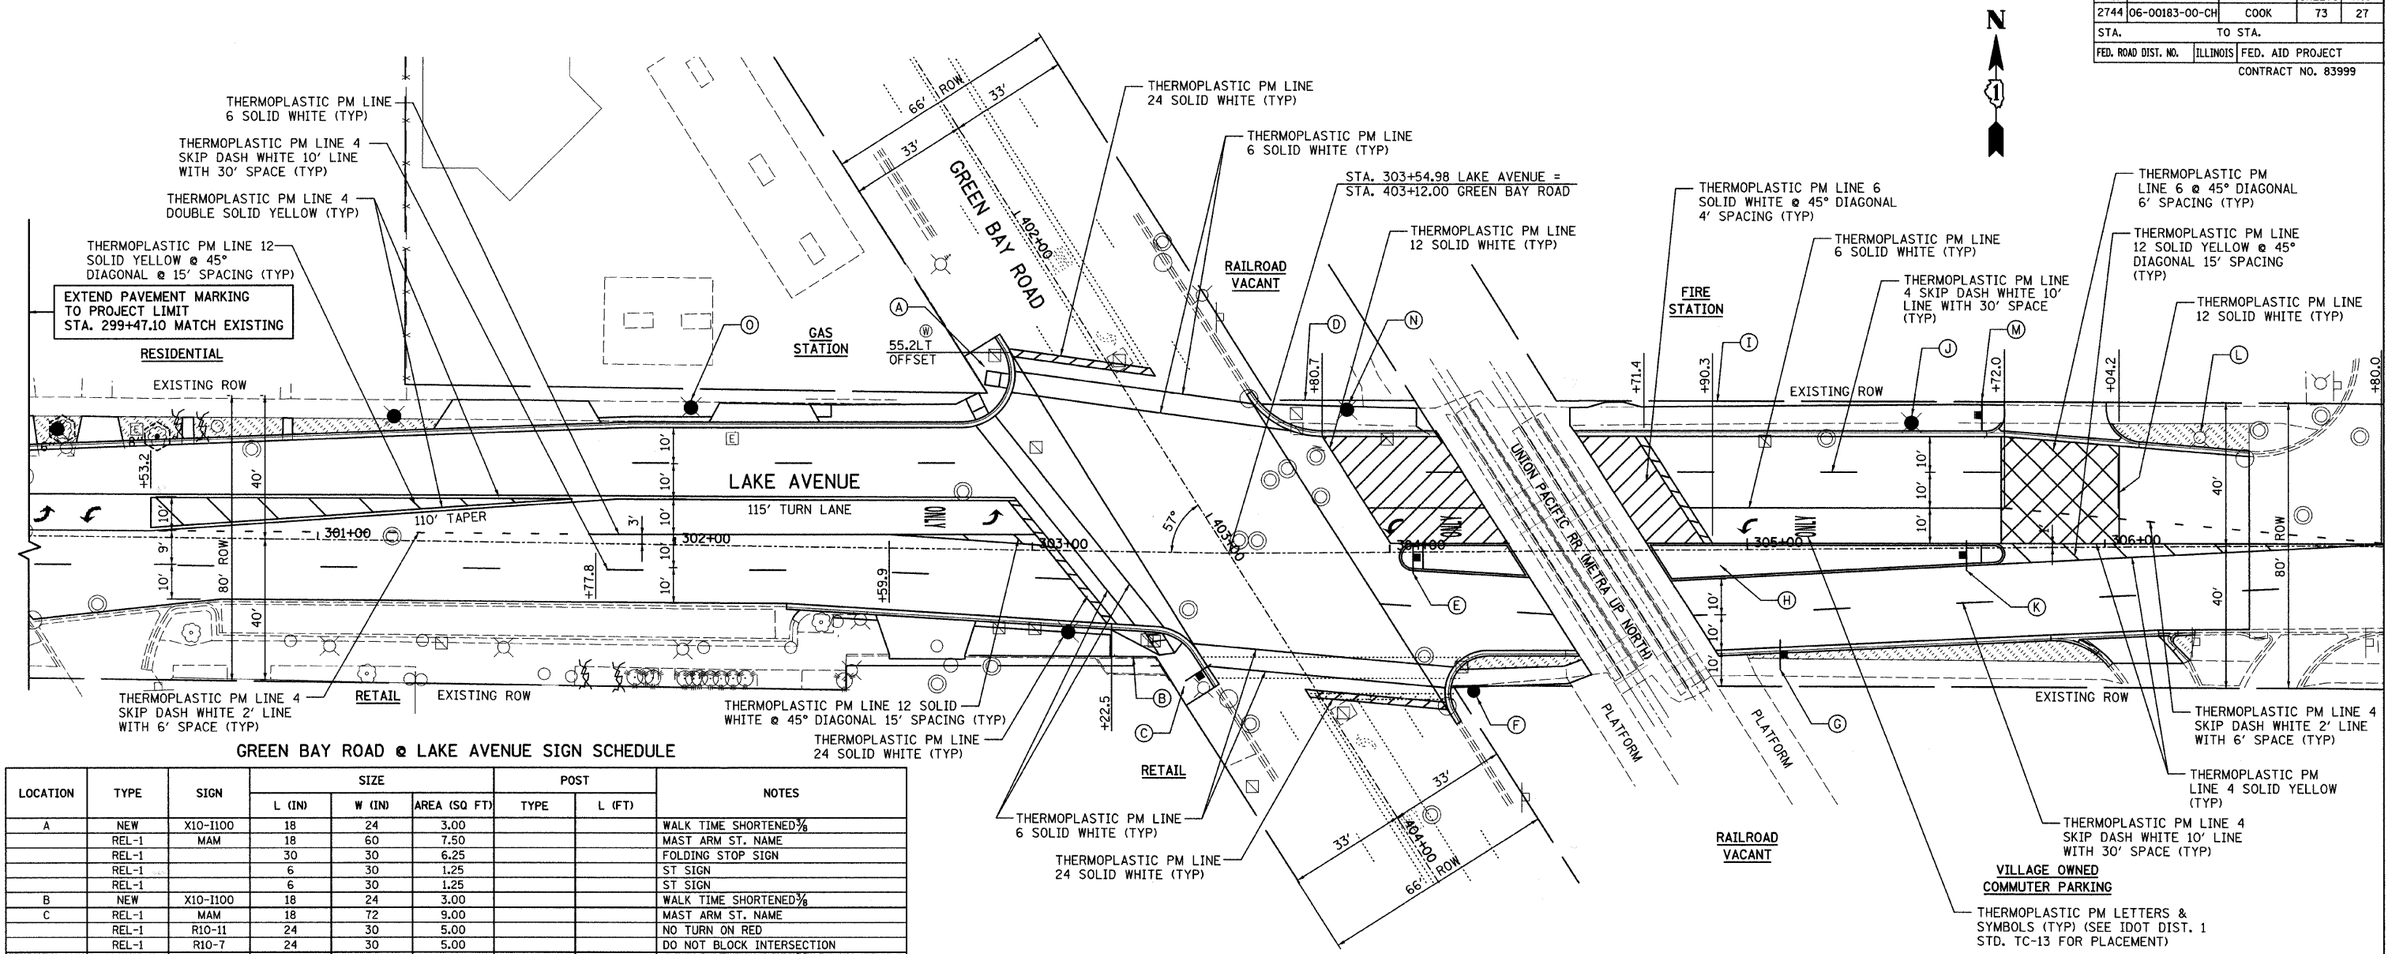

GREEN BAY ROAD @ LAKE AVENUE SIGN SCHEDULE

LOCATION	TYPE	SIGN	SIZE			POST		NOTES
			L (IN)	W (IN)	AREA (SQ FT)	TYPE	L (FT)	
A	NEW	X10-I100	18	24	3.00			WALK TIME SHORTENED 3/8
	REL-1	MAM	18	60	7.50			MAST ARM ST. NAME
	REL-1		30	30	6.25			FOLDING STOP SIGN
	REL-1		6	30	1.25			ST SIGN
	REL-1		6	30	1.25			ST SIGN
B	NEW	X10-I100	18	24	3.00			WALK TIME SHORTENED 3/8
C	REL-1	MAM	18	72	9.00			MAST ARM ST. NAME
	REL-1	R10-11	24	30	5.00			NO TURN ON RED
	REL-1	R10-7	24	30	5.00			DO NOT BLOCK INTERSECTION
D	NEW	X10-I100	18	24	3.00			WALK TIME SHORTENED 3/8
	NEW	R10-7	24	30	5.00			
E	NEW	R4-7	18	24	3.00	T	13	
F	NEW	X10-I100	18	24	3.00			WALK TIME SHORTENED 3/8
	REL-1	MAM	18	66	8.25			MAST ARM ST. NAME
	REL-1	R8-8	24	30	5.00			DO NOT STOP ON TRACKS
	REL-1	R10-11	24	30	5.00			NO TURN ON RED
	REL-1	R10-7	24	30	5.00			DO NOT BLOCK INTERSECTION
	REL-1		30	30	6.25			FOLDING STOP SIGN
G	REL-1	W11-1	36	36	9.00	A	14	BIKE CROSSING
	REL-1		12	24	2.00			AHEAD PLATE
H	NEW	R10-6(R)	24	30	5.00			
	NEW	R8-8	18	30	3.75			
I	NEW	R10-6(L)	24	30	5.00			
	NEW	R10-11	18	30	3.75			
J	NEW	R8-8	18	30	3.75			
	REL-1		12	18	1.50			NO PARKING SIGN
K	NEW	R4-7	18	24	3.00	T	14	
	NEW	R10-7	24	30	5.00			
	NEW	PLATE	24	18	3.00			$100 FINE
L	NEW	W11-8	36	36	9.00			
	NEW	W11-8P	24	18	3.00			FIRE STATION
M	NEW	R10-7	24	30	5.00	B	14	
	NEW	PLATE	24	18	3.00			$100 FINE
N	NEW	R10-11	18	30	3.75			
	NEW	R8-8	18	30	3.75			
	REL-1		30	30	6.25			FOLDING STOP SIGN
	REL-1		6	30	1.25			ST SIGN
	REL-1		6	30	1.25			DESTINATION SIGN
O	NEW	W9-1R	36	36	9.00			RIGHT LANE ENDS
SIGNALS*	NEW	R10-5	24	30	5.00			LEFT TURN ON ARROW ONLY
SIGNALS*	NEW	R10-5	24	30	5.00			LEFT TURN ON ARROW ONLY
SIGNALS*	NEW	R10-5	24	30	5.00			LEFT TURN ON ARROW ONLY
SIGNALS*	NEW	R10-5	24	30	5.00			LEFT TURN ON ARROW ONLY

* - SEE TRAFFIC SIGNAL PLANS FOR SIGN LOCATIONS

LEGEND:

TREE TRUNK PROTECTION

SODDING, SALT TOLERANT

20 0 20 40

SCALE: 1" = 20'-0"

REVISIONS	
NAME	DATE

PAVEMENT MARKING PLAN
SIGNING PLAN
RESTORATION PLAN

LAKE AVENUE AT GREEN BAY ROAD

CONSULTANT

TYLIN INTERNATIONAL

VILLAGE OF WILMETTE
GREEN BAY ROAD
INTERSECTION IMPROVEMENTS

DRAWN:
CHECKED:
APPROVED:
DATE: 02-14-2008
SCALE: 1"=20'-0"
JOB NO.:
SHEET NO.
PROJECT NO.:

PLAN: SURVEYED, PLOTTED, GRADES CHECKED, ALIGN. WAY CHECKED, CADD FILE NAME, NOTE BOOK NO., BY, DATE

PROFILE: SURVEYED, PLOTTED, GRADES CHECKED, GRADES AGREED, STRUCTURE NOTAT'NS CHKD, NOTE BOOK NO., BY, DATE