F.A.U. RTE.	SECTION	COUNTY	TOTAL SHEETS	SHEET NO.
2744	06-00183-00-CH	COOK	73	54
STA.		TO STA.		
FED. ROAD DIST. NO.	ILLINOIS	FED. AID PROJECT		

CONTRACT NO. 83999

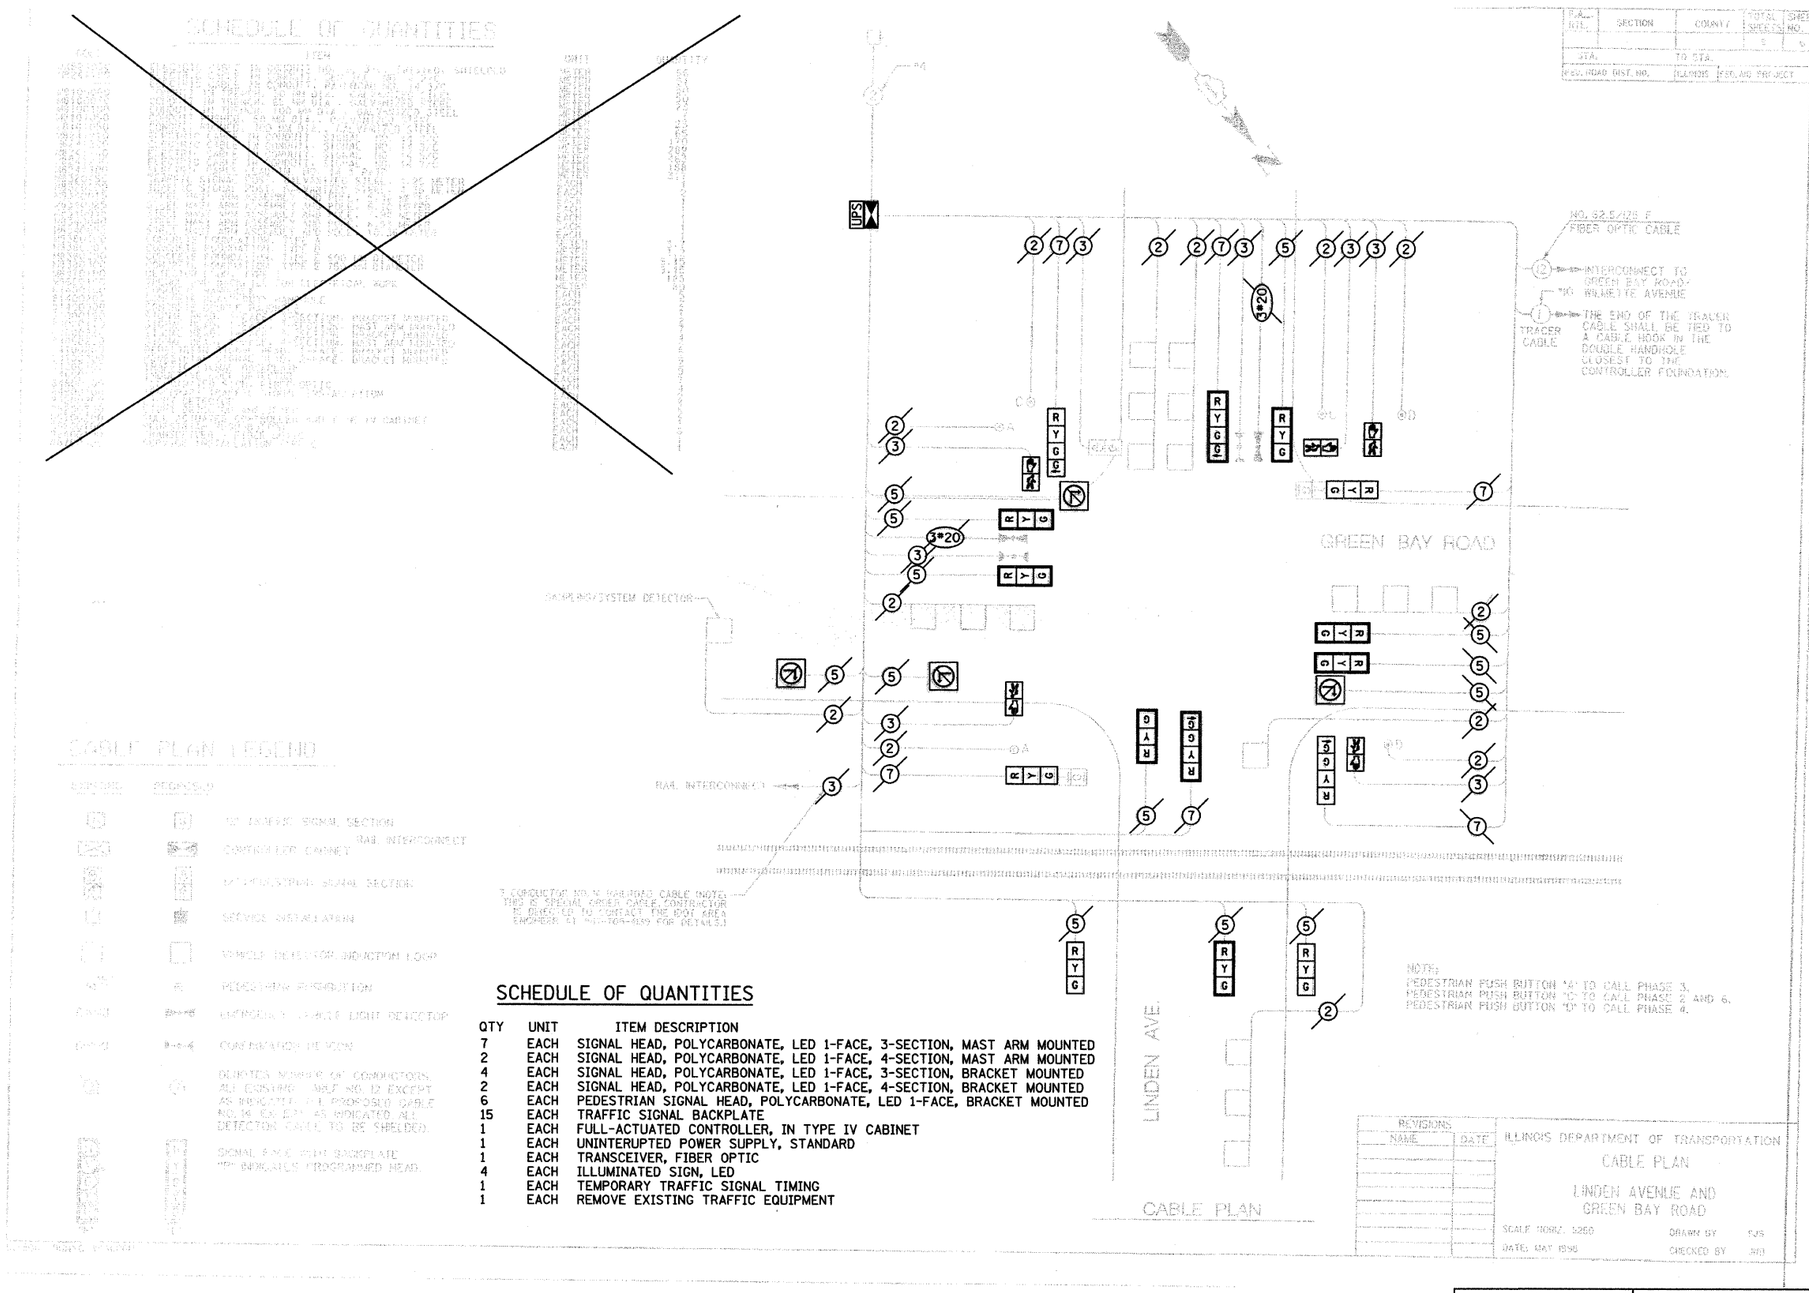

SCHEDULE OF QUANTITIES

QTY	UNIT	ITEM DESCRIPTION
7	EACH	SIGNAL HEAD, POLYCARBONATE, LED 1-FACE, 3-SECTION, MAST ARM MOUNTED
2	EACH	SIGNAL HEAD, POLYCARBONATE, LED 1-FACE, 4-SECTION, MAST ARM MOUNTED
4	EACH	SIGNAL HEAD, POLYCARBONATE, LED 1-FACE, 3-SECTION, BRACKET MOUNTED
2	EACH	SIGNAL HEAD, POLYCARBONATE, LED 1-FACE, 4-SECTION, BRACKET MOUNTED
6	EACH	PEDESTRIAN SIGNAL HEAD, POLYCARBONATE, LED 1-FACE, BRACKET MOUNTED
15	EACH	TRAFFIC SIGNAL BACKPLATE
1	EACH	FULL-ACTUATED CONTROLLER, IN TYPE IV CABINET
1	EACH	UNINTERUPTED POWER SUPPLY, STANDARD
1	EACH	TRANSCEIVER, FIBER OPTIC
4	EACH	ILLUMINATED SIGN, LED
1	EACH	TEMPORARY TRAFFIC SIGNAL TIMING
1	EACH	REMOVE EXISTING TRAFFIC EQUIPMENT

REVISIONS	
NAME	DATE

CABLE PLAN, SCHEDULE OF QUANTITIES AND PHASE DESIGNATION DIAGRAM

LINDEN AVENUE AT GREEN BAY ROAD

CONSULTANT

T·Y·LIN INTERNATIONAL

VILLAGE OF WILMETTE
GREEN BAY ROAD
INTERSECTION IMPROVEMENTS

DRAWN: BK	SHEET NO.
CHECKED: DAJ	
APPROVED: DAJ	
DATE: 02-14-2008	
SCALE: NTS	
JOB NO.:	PROJECT NO.: