ADAMS ST. WIDENING AND RESURFACING

F.A.U. ROUTE NO.	SECTION	ILLINOIS PROJECT	CONTRACT NO.	COUNTY	TOTAL SHEETS	SHEET NUMBER
6039	07-00156-00-WR	M-5052 (25)	87354	LASALLE	22	9

PLAN
SURVEYED
PLOTTED
CROSS SECTIONS CHECKED
B.M.* NOTED
STRUCTURE NOTATIONS CHK'D
NOTE BOOK
NO.
BY
DATE

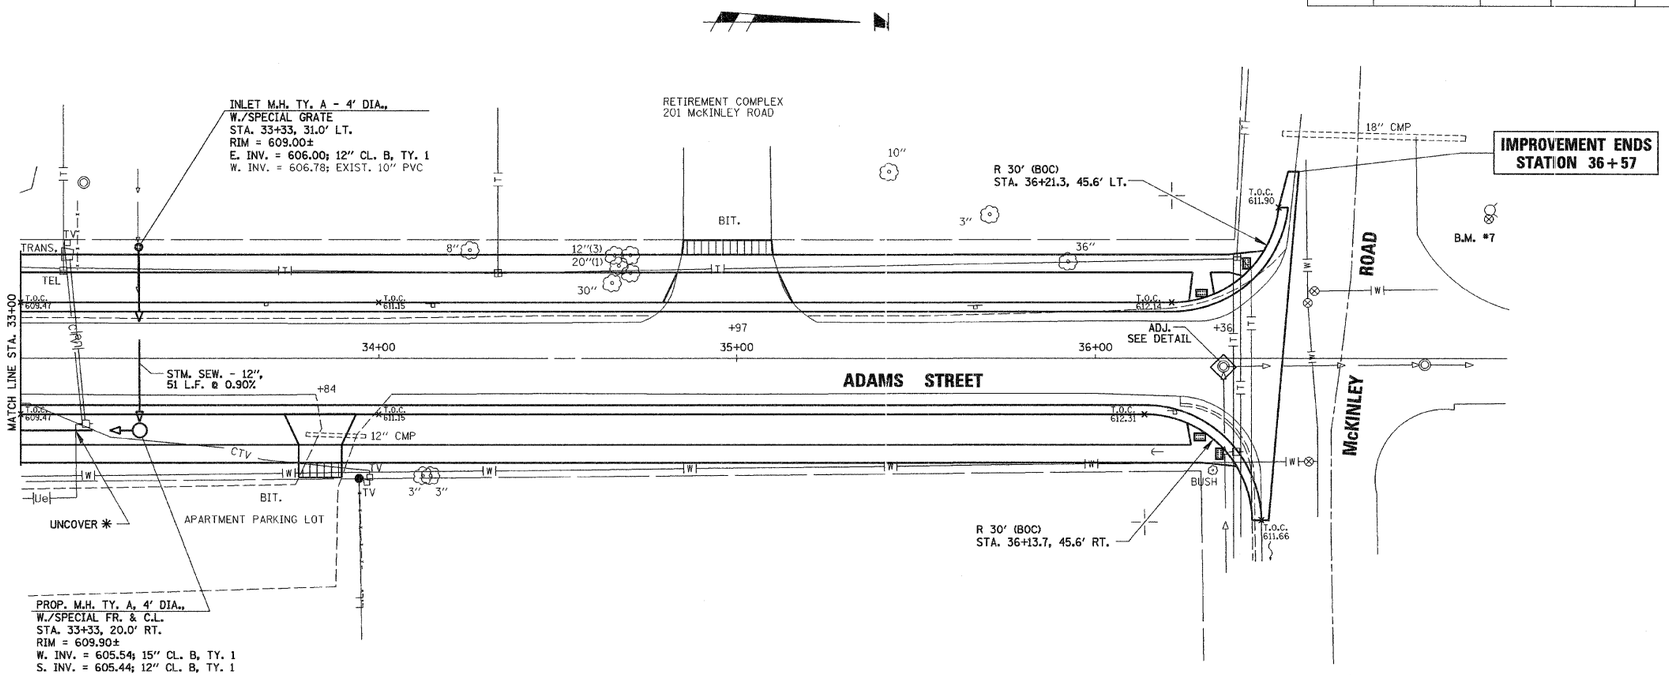

* NOTE: PRIOR TO CONSTRUCTION UNCOVER EXISTING GAS MAIN, EXISTING WATER MAIN, OR EXISTING UNDERGROUND ELECTRIC TO DETERMINE LOCATION.

PLAN

SCALE: 1"=20'

B.M. #7 "M" IN MUELLER ON F.H. NW. COR. McKINLEY ROAD ELEV. - 612.59

PROFILE
SURVEYED
PLOTTED
PROFILE CHECKED
B.M.* NOTED
STRUCTURE NOTATIONS CHK'D
NOTE BOOK
NO.
BY
DATE

PROFILE

SCALES: HORIZ. : 1"=20'
VERT. : 1"=2'

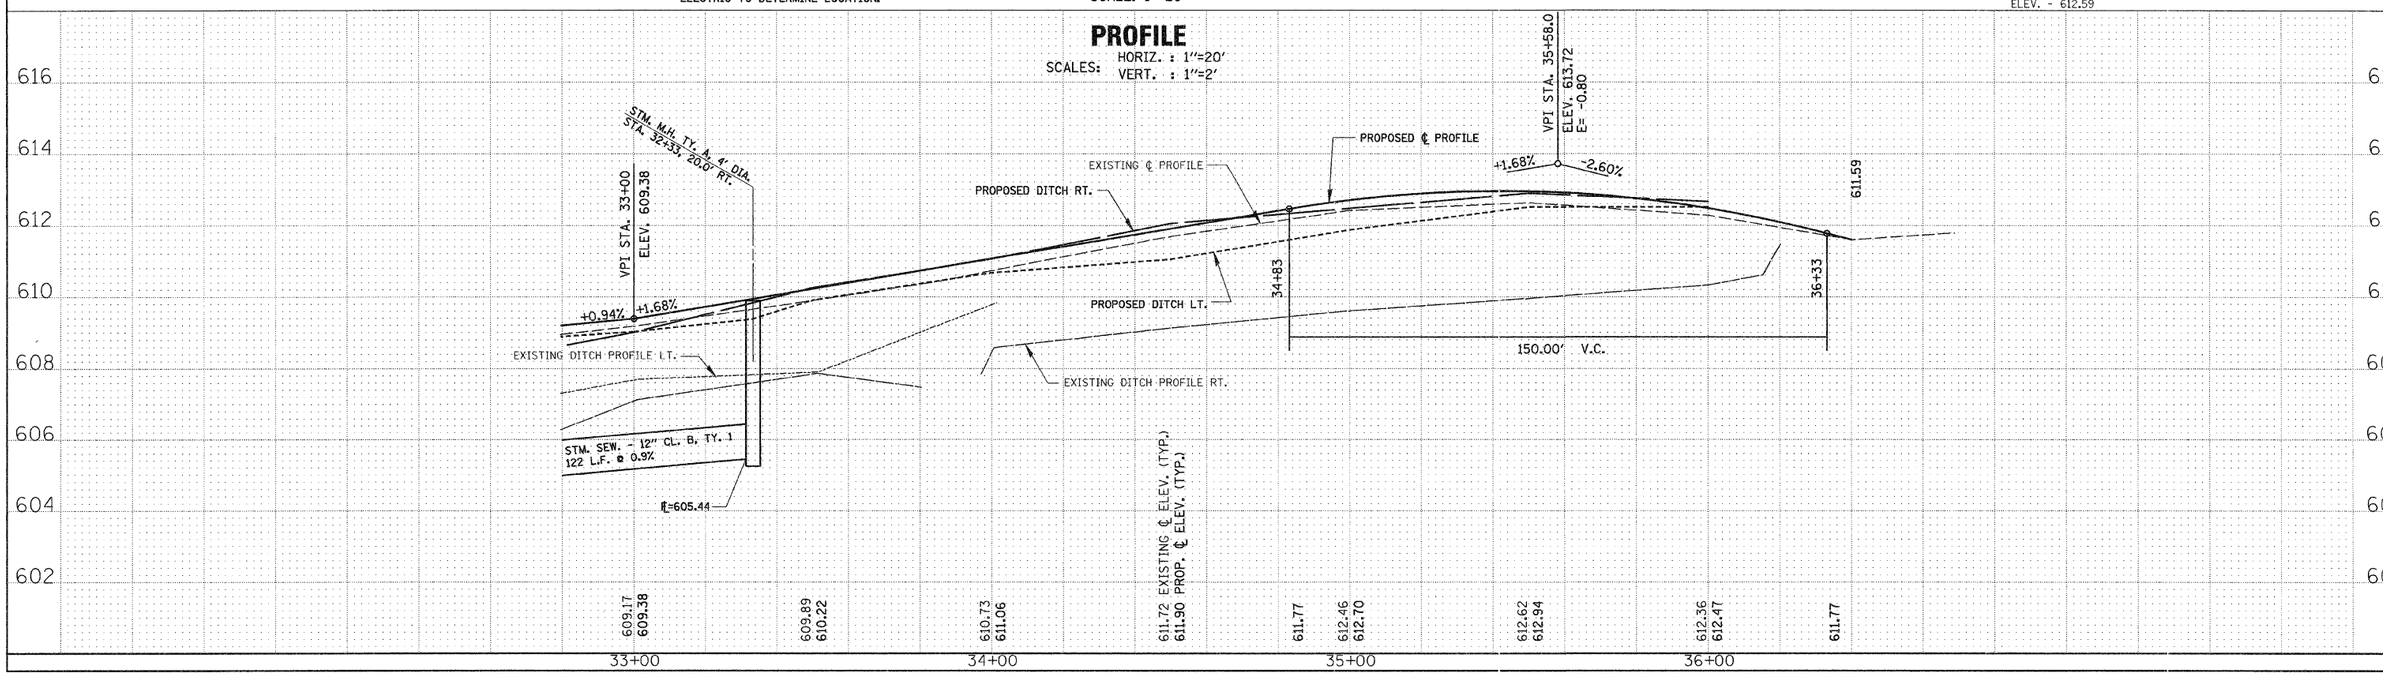

FILE NO. 06.2.1