ADAMS ST. WIDENING AND RESURFACING

F.A.U. ROUTE NO.	SECTION	ILLINOIS PROJECT	CONTRACT NO.	COUNTY	TOTAL SHEETS	SHEET NUMBER
6039	07-00156-00-WR	M-5052 (25)	87354	LASALLE	22	11

STORM WATER POLLUTION PREVENTION SITE PLAN & PAVEMENT MARKING DETAIL

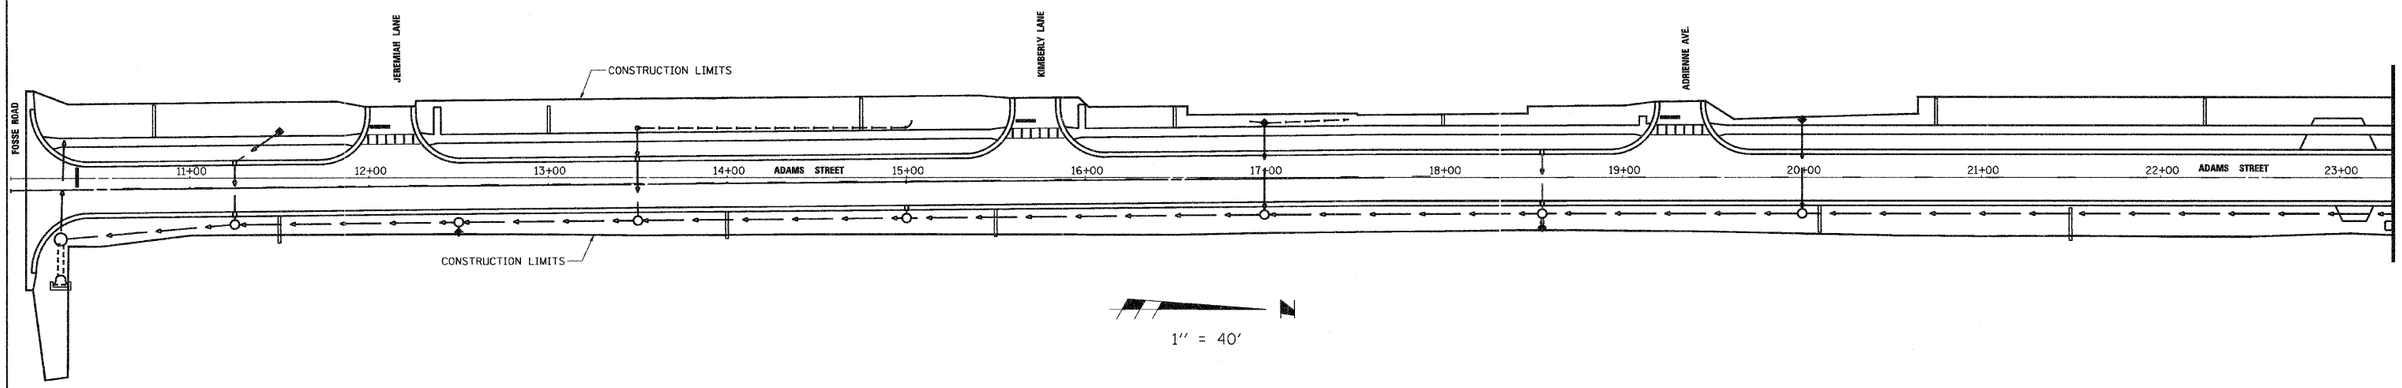

1'' = 40'

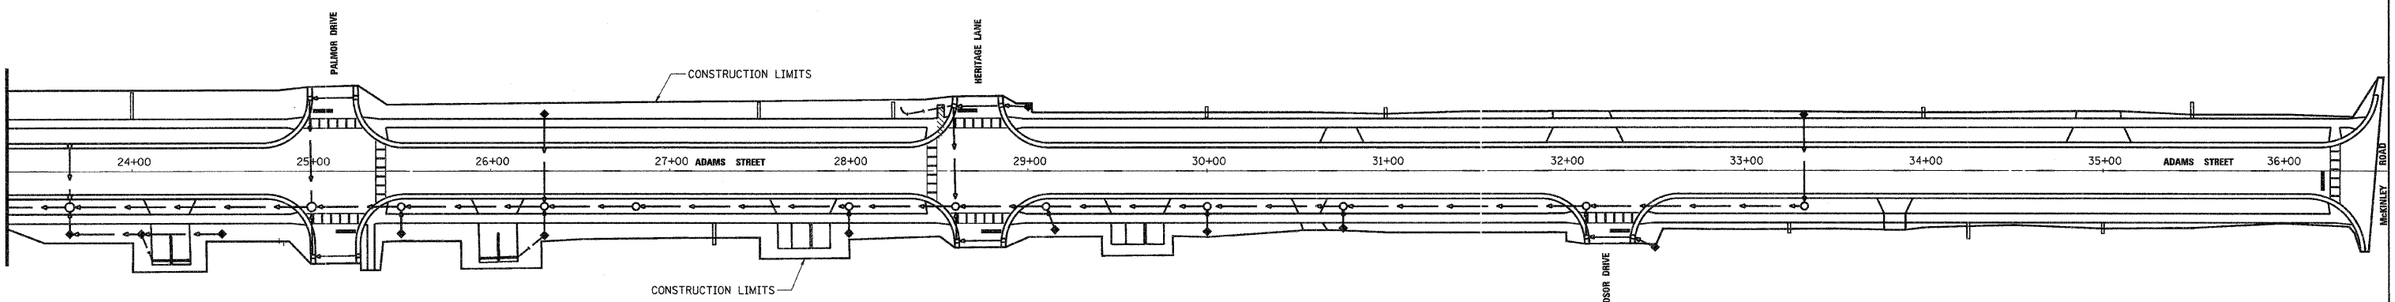

1'' = 40'

PLAN
NOTE BOOK
NO.
SURVEYED
PLOTTED
GRADES CHECKED
B.M.* NOTED
STRUCTURE NOTATNS CH'KD
BY
DATE

PROFILE
NOTE BOOK
NO.
SURVEYED
PLOTTED
GRADES CHECKED
B.M.* NOTED
STRUCTURE NOTATNS CH'KD
BY
DATE

LEGEND

◆ INLET & PIPE PROTECTION

DITCH CHECKS *

* SEE NOTE ON SHEET 10

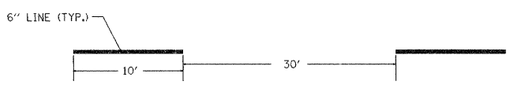

SKIP DASH DETAIL
NOT TO SCALE

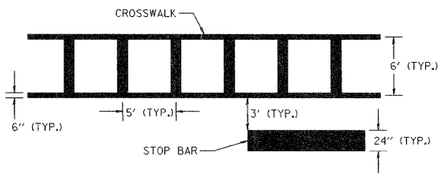

PAVEMENT MARKING DETAIL
NOT TO SCALE

FILE NO. 06.2.1