ADAMS STREET WIDENING & RESURFACING

F.A.U. ROUTE NO.	SECTION	ILLINOIS PROJECT	CONTRACT NO.	COUNTY	TOTAL SHEETS	SHEET NUMBER
6039	07-00156-00-WR	M-5052 (25)	87354	LASALLE	22	22

PLAN

NOTE BOOK	SURVEYED	BY	DATE
NO.	PLOTTED		
	GRADES CHECKED		
	B.M.s NOTED		
	STRUCTURE NOTATNS CHKD		

PROFILE

NOTE BOOK	SURVEYED	BY	DATE
NO.	PLOTTED		
	GRADES CHECKED		
	B.M.s NOTED		
	STRUCTURE NOTATNS CHKD		

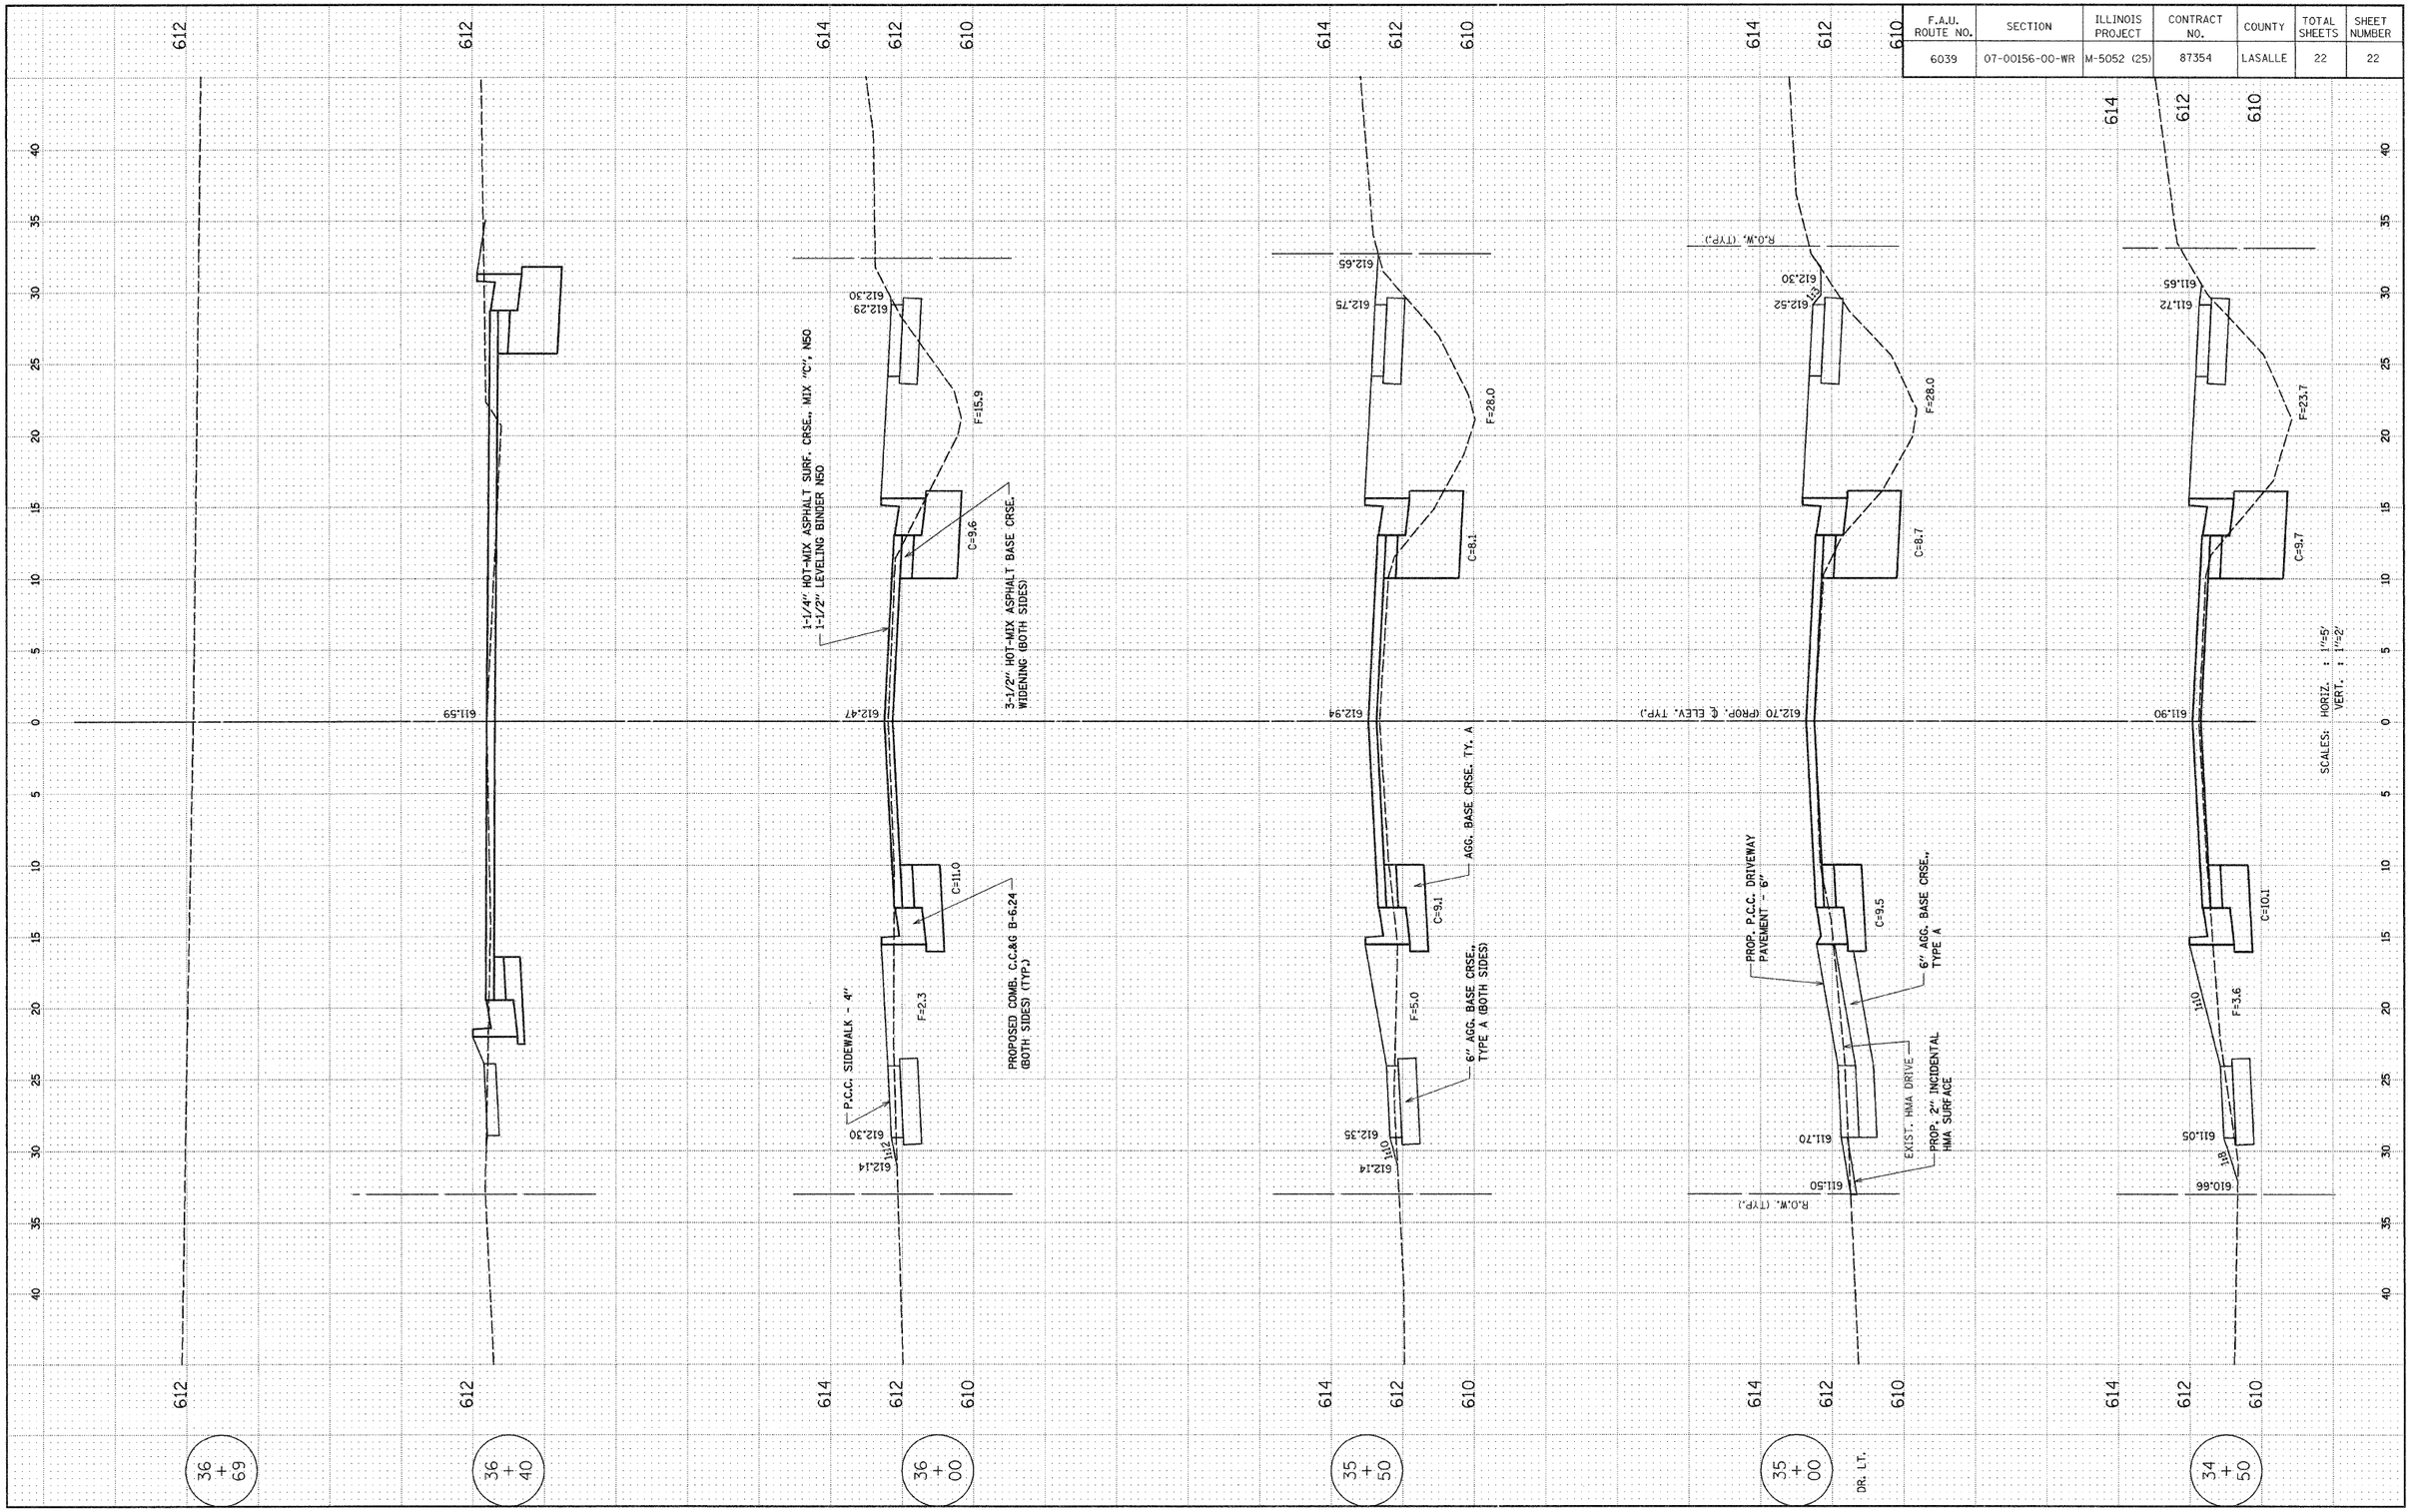

FILE NO. 06.2.1