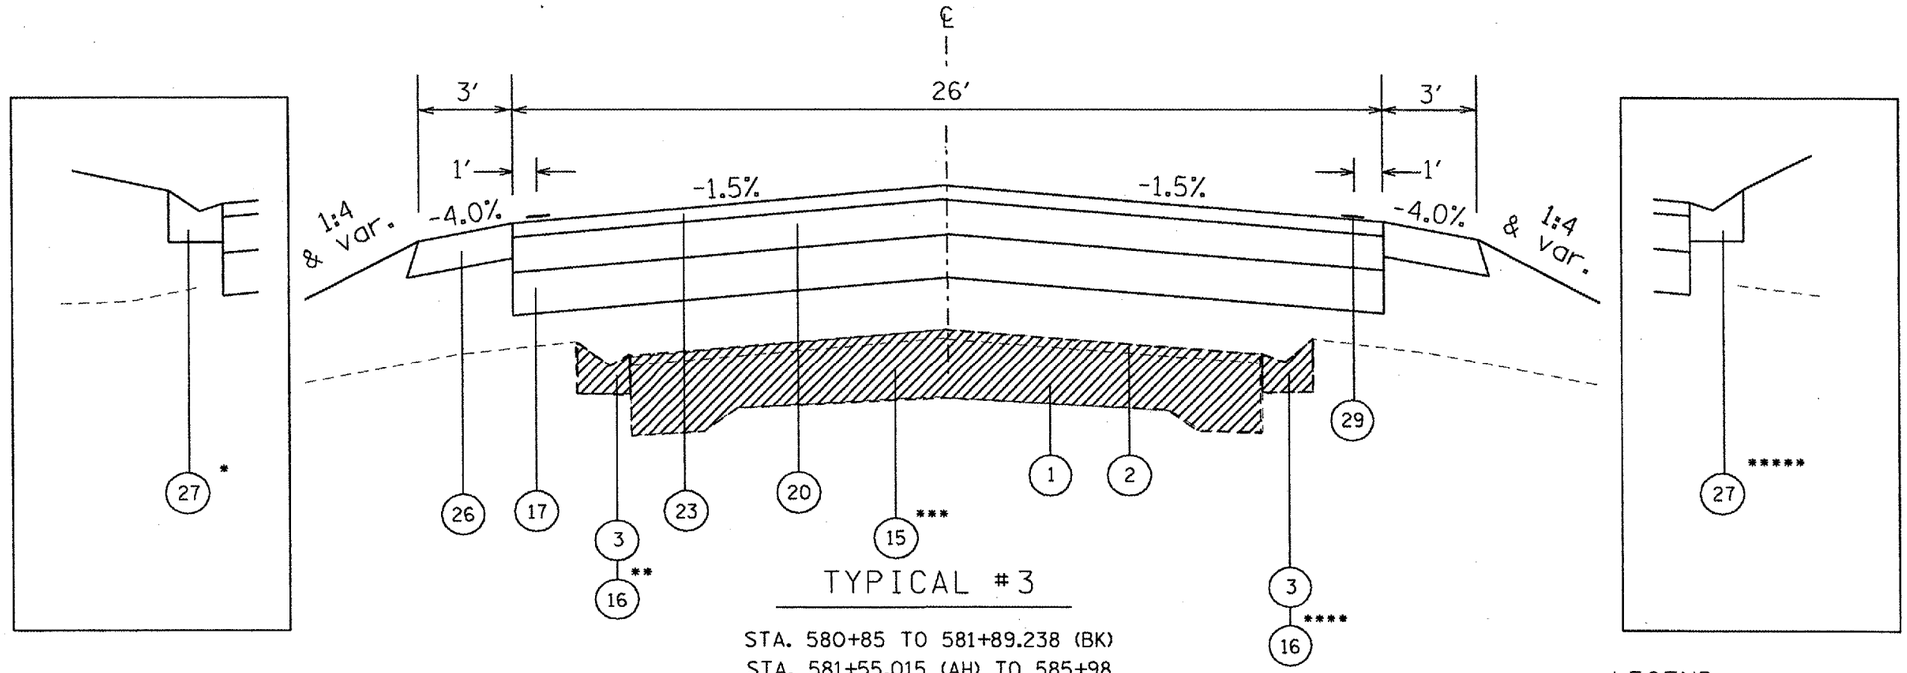

TYPICAL #3

STA. 580+85 TO 581+89.238 (BK)
STA. 581+55.015 (AH) TO 585+98
BRIDGE OMISSION 585+98 TO 587+92
STA. 587+92 TO 590+70
STA. 594+59 TO 595+48

* PROP. GUTTER LT
STA. 580+85 TO 581+89.238 (BK)
STA. 581+55.015 (AH) TO 582+25

** EX GUTTER/ GUTTER REM. LT
STA. 580+85 TO 581+89.238 (BK)
STA. 581+55.015 (AH) TO 582+16

*** PAVEMENT REMOVAL
STA. 580+85 TO 581+89.238 (BK)
STA. 581+55.015 (AH) TO 581+75
STA. 590+20 TO 590+70
STA. 594+58 TO 595+48

**** EX GUTTER/ GUTTER REM. RT
STA. 580+85 TO 581+89.238 (BK)
STA. 581+55.015 (AH) TO 582+48
595+09 TO 595+48

***** PROP. GUTTER RT
STA. 580+85 TO 581+89.238 (BK)
STA. 581+55.015 (AH) TO 582+00
595+05 TO 595+48

LEGEND

(1) EXISTING 9-6-9 PAVEMENT
(2) EXISTING BITUMINOUS OVERLAY
(3) EXISTING GUTTER

(15) PROPOSED PAVEMENT REMOVAL
(16) PROPOSED GUTTER REMOVAL
(17) PROPOSED SUBBASE GRANULAR MATERIAL, TYPE A, 12"
(18) PROPOSED SUBBASE GRANULAR MATERIAL, TYPE A, VAR DEPTH
(19) PROPOSED PCC BASE COURSE, 9"
(20) PROPOSED HOT MIX ASPHALT BINDER CSE, 8"
(21) PROPOSED HOT MIX ASPHALT BINDER CSE, VARIABLE DEPTH
(22) PROPOSED HOT MIX ASPHALT BINDER CSE, 1.5"
(23) PROPOSED HOT MIX ASPHALT SURFACE CSE, 2"
(24) PROPOSED HOT MIX ASPHALT SURFACE CSE, 1.5"
(25) PROPOSED AGGREGATE BASE COURSE, 8"
(26) PROPOSED AGGREGATE SHOULDERS, TYPE B, 6"
(27) PROPOSED CONCRETE GUTTER, TYPE B
(28) PROPOSED HOT MIX ASPHALT BUTT JOINT (SEE DETAIL PAGE 34)
(29) PROPOSED PAINT PAVEMENT MARKINGS

FILE NAME = c:\projects\1118\bridge\typsched.dgn	USER NAME = hudelsonme	DESIGNED -	REVISED -	STATE OF ILLINOIS DEPARTMENT OF TRANSPORTATION	Typical Sections	F.A.S RTE.	SECTION	COUNTY	TOTAL SHEETS	SHEET NO.
		DRAWN -	REVISED -			1195	(112B)BR-3	KNOX	76	7
	PLOT SCALE = 20.000 ' / IN.	CHECKED -	REVISED -					CONTRACT NO.		
	PLOT DATE = 12/10/2007	DATE -	REVISED -		SCALE: SHEET NO. OF SHEETS STA. TO STA.	FED. ROAD DIST. NO.	ILLINOIS	FED. AID PROJECT		