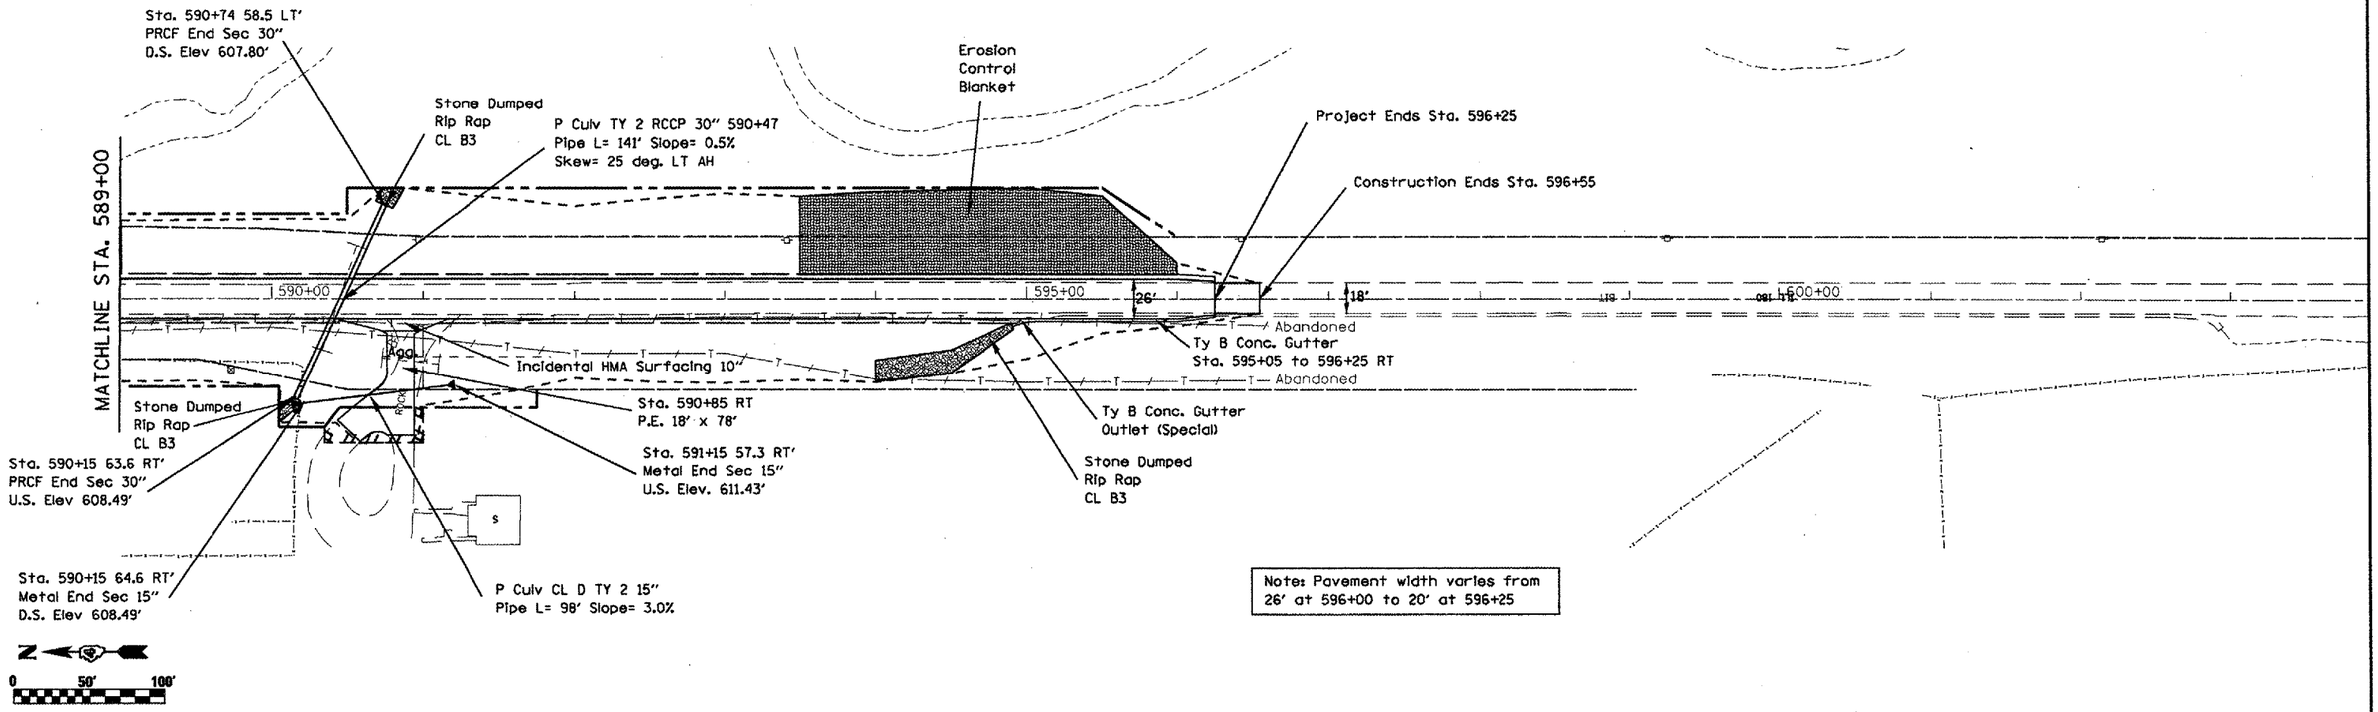

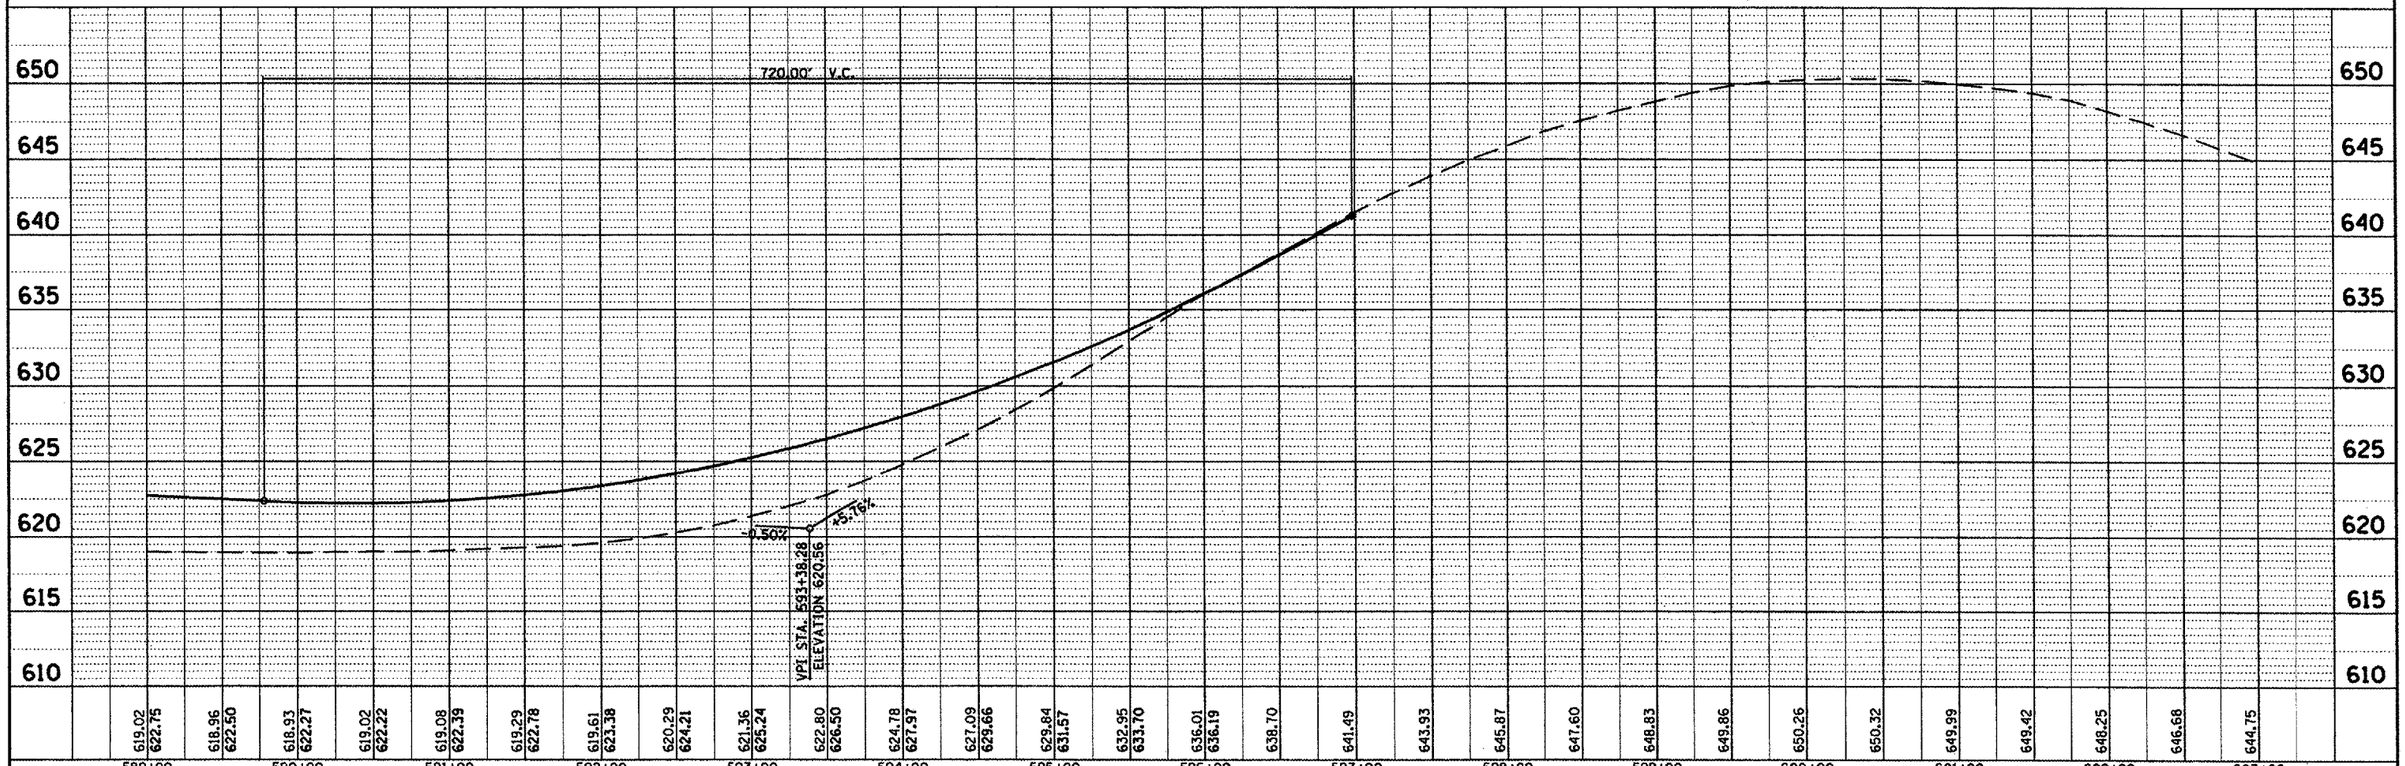

PLAN

SURVEYED	BY
PLOTTED	
CHANGES CHECKED	
NOTE BOOK	
NO.	

PROFILE

SURVEYED	BY
PLOTTED	
CHANGES CHECKED	
NOTE BOOK	
NO.	

STRUCTURE NOTATIONS GRKD

FILE NAME =	USER NAME = hudelsonme	DESIGNED -	REVISED -
c:\projects\1118@bridge\general.dgn		DRAWN -	REVISED -
	PLOT SCALE = 100.000 ' / IN.	CHECKED -	REVISED -
	PLOT DATE = 12/10/2007	DATE -	REVISED -

STATE OF ILLINOIS
DEPARTMENT OF TRANSPORTATION

Proposed Plan & Profile

SCALE: | SHEET NO. OF SHEETS | STA. TO STA.

F.A.S RTE.	SECTION	COUNTY	TOTAL SHEETS	SHEET NO.
1195	(112B)BR-3	KNOX	76	16
		CONTRACT NO. 88896		
FED. ROAD DIST. NO.	ILLINOIS	FED. AID PROJECT		