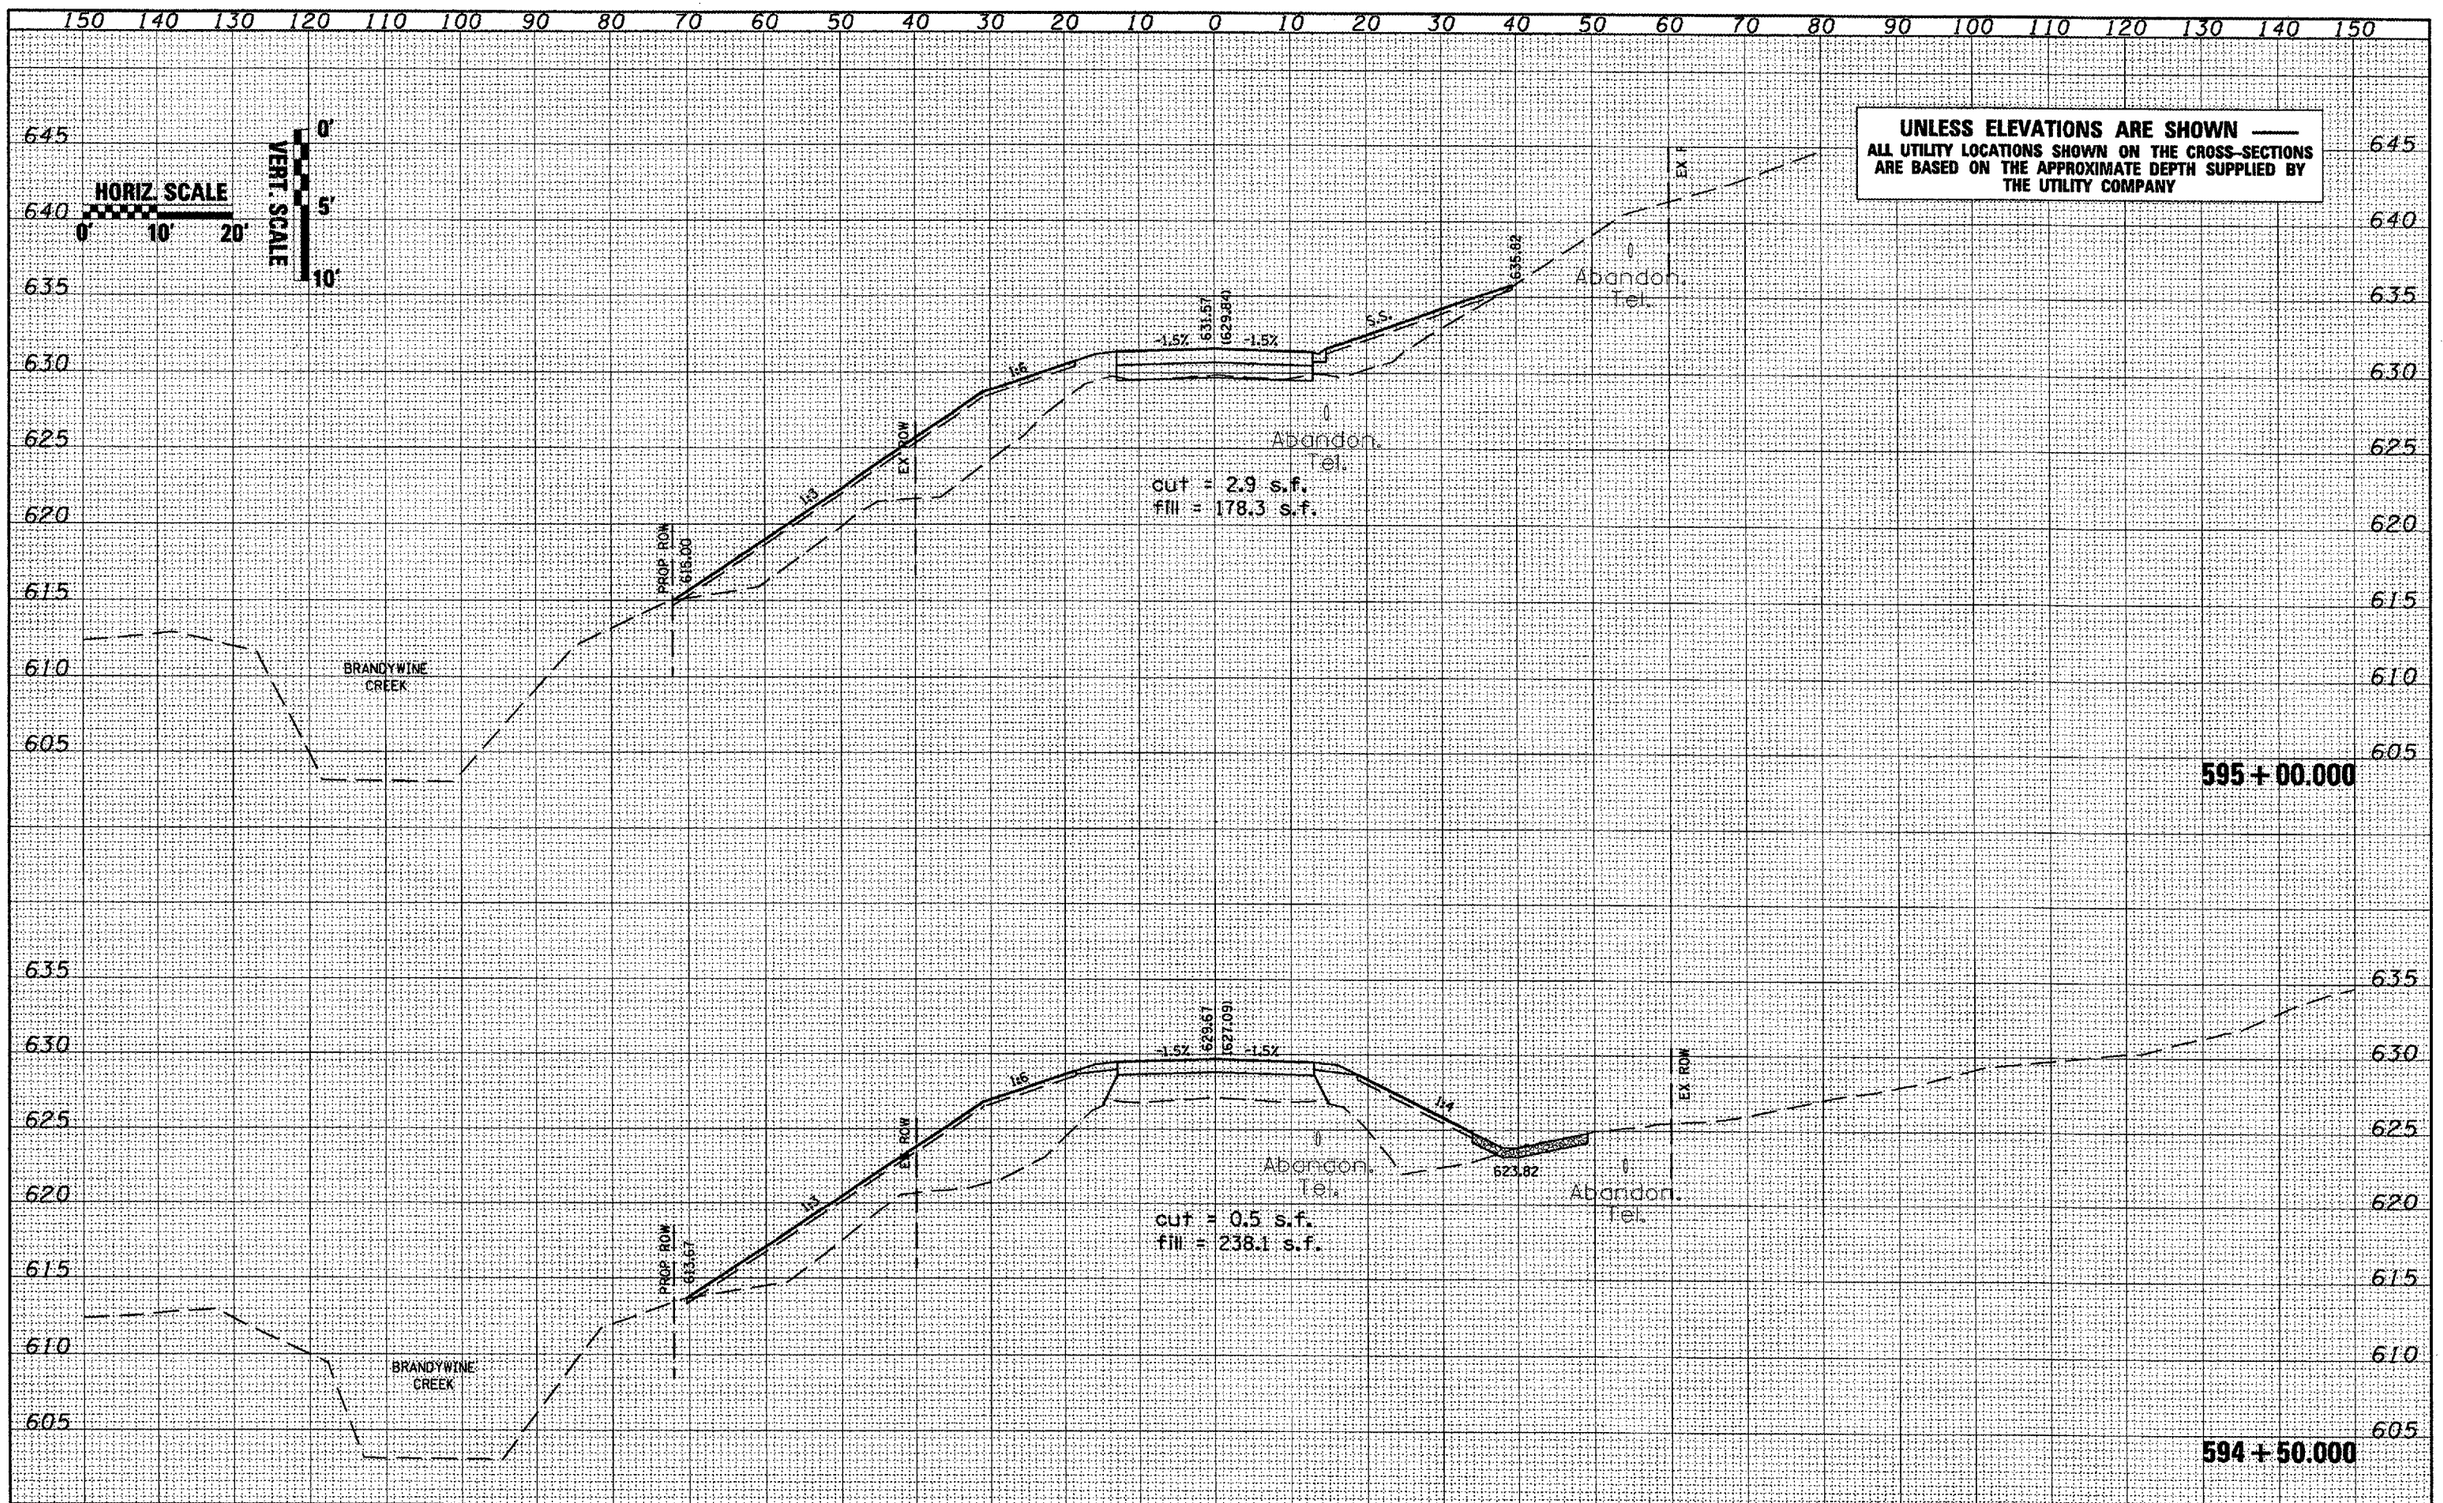

FINAL SURVEY		BY	DATE
NOTE BOOK	SURVEYED		
	PLOTTED		
	TEMPLATE		
	AREAS		
NO.	AREAS CHECKED		

ORIGINAL SURVEY		BY	DATE
NOTE BOOK	SURVEYED		
	PLOTTED		
	TEMPLATE		
	AREAS		
NO.	AREAS CHECKED		

FILE NAME = c:\projects\1180bridge\xsecsheet.dgn	USER NAME = hudelsonma	DESIGNED -	REVISED -
		DRAWN -	REVISED -
	PLOT SCALE = 20.000 ' / IN.	CHECKED -	REVISED -
	PLOT DATE = 12/10/2007	DATE -	REVISED -

STATE OF ILLINOIS
DEPARTMENT OF TRANSPORTATION

IL 180 Cross Sections

SCALE: | SHEET NO. OF SHEETS | STA. 594+50.000 TO STA. 595+00.000

F.A.P RTE.	SECTION	COUNTY	TOTAL SHEETS	SHEET NO.
1195	(112B)BR-3	KNOX	76	66

CONTRACT NO. 88896

FED. ROAD DIST. NO. | ILLINOIS | FED. AID PROJECT