CONTRACT NO. 89347

F.A.U. RTE.	SECTION	COUNTY	TOTAL SHEETS	SHEET NO.
6761	04-00057-06-WR	TAZEWELL	154	12
STA.		TO STA.		
FED. ROAD DIST. NO. 4	ILLINOIS	FED. AID PROJECT		

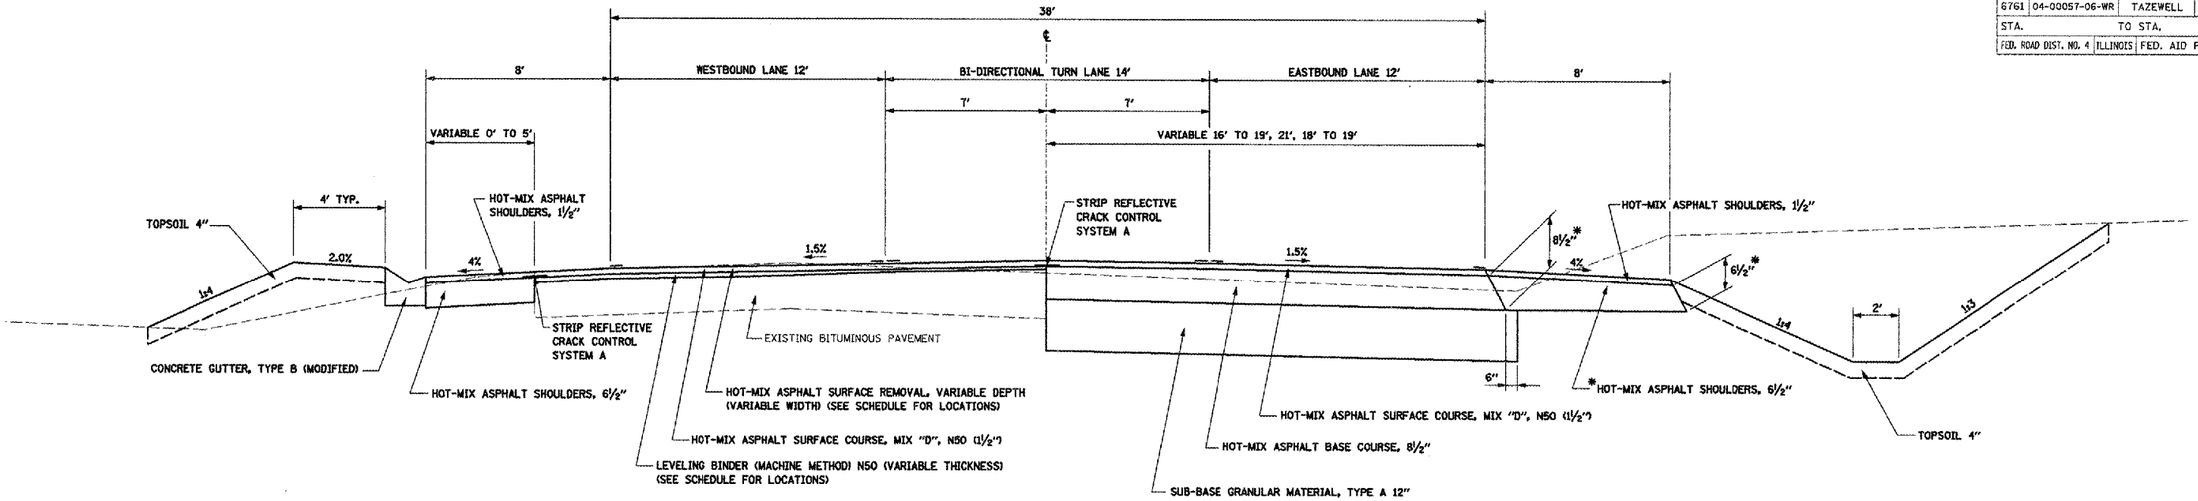

PROPOSED TYPICAL SECTION

STA. 34+00 TO STA. 38+00
STA. 40+50 TO STA. 46+35
STA. 48+00 TO STA. 51+20

STRUCTURAL DESIGN TRAFFIC: YEAR 2018

PV = 9326 SU = 295 MU = 196

ROAD/STREET CLASSIFICATION: CLASS II

TRAFFIC FACTOR: ACTUAL TF = 0.89 AC TYPE = PG 64-22

PG GRADE: BINDER = PG 64-22 SURFACE = PG 64-22

SUBGRADE SUPPORT RATING:

SSR = FAIR (STA. 8+00 TO 43+00)

SSR = POOR (STA. 43+00 TO 75+00)

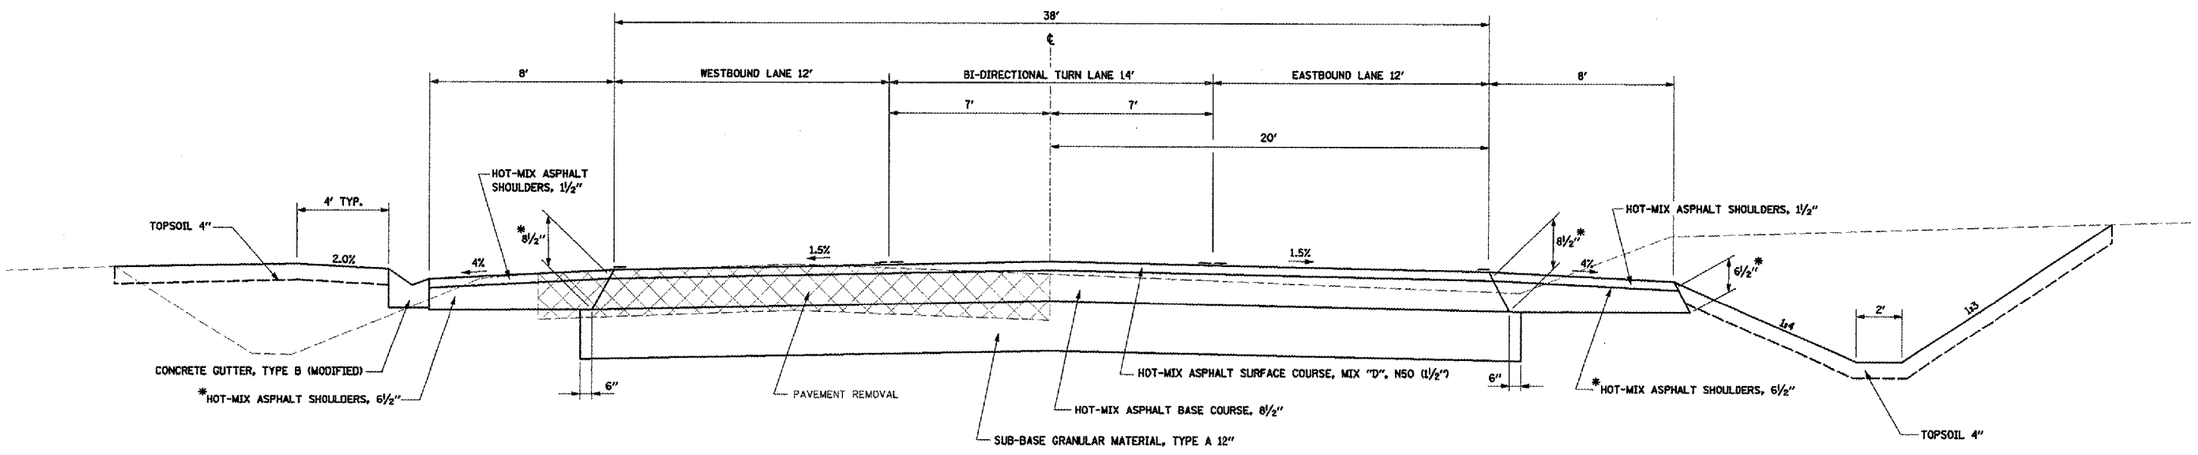

PROPOSED TYPICAL SECTION

STA. 46+35 TO STA. 48+00

REVISIONS	
NAME	DATE

ILLINOIS DEPARTMENT OF TRANSPORTATION

BROADWAY ROAD IMPROVEMENTS
PROPOSED TYPICAL SECTIONS

SCALE: AS SHOWN DRAWN BY DLC

DATE 12/07/2007 CHECKED BY REW

PLOT DATE = 2/6/2009
FILE NAME = I:\2006SGS2/TYP SEC PR-B1.dgn
PLOT SCALE = 5.0000 ' / IN.
USER NAME = 10017

TYP SEC PR-01.dgn 2/6/2009 9:41:34 AM