CONTRACT NO. 89347

F.A.U RTE.	SECTION	COUNTY	TOTAL SHEETS	SHEET NO.
6761	04-00057-06-WR	TAZEWELL	154	27
STA. 25+00		TO STA. 37+00		
FED. ROAD DIST. NO. 4	ILLINOIS	FED. AID PROJECT		

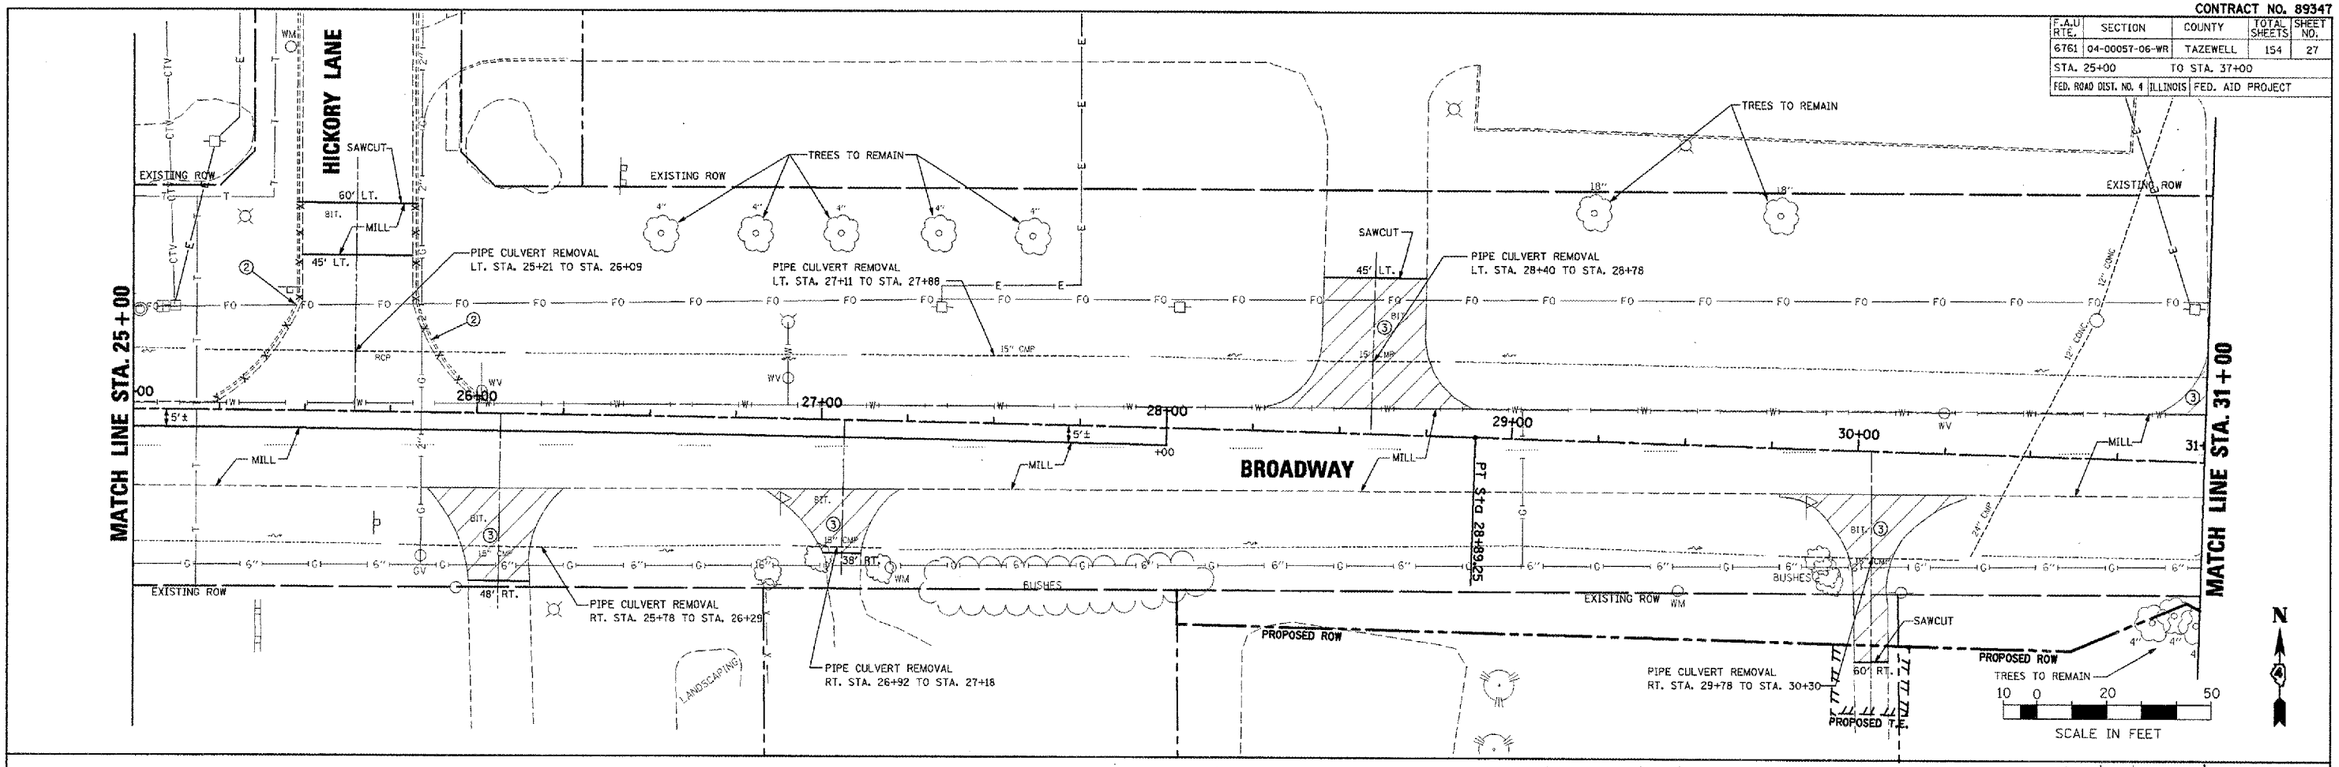

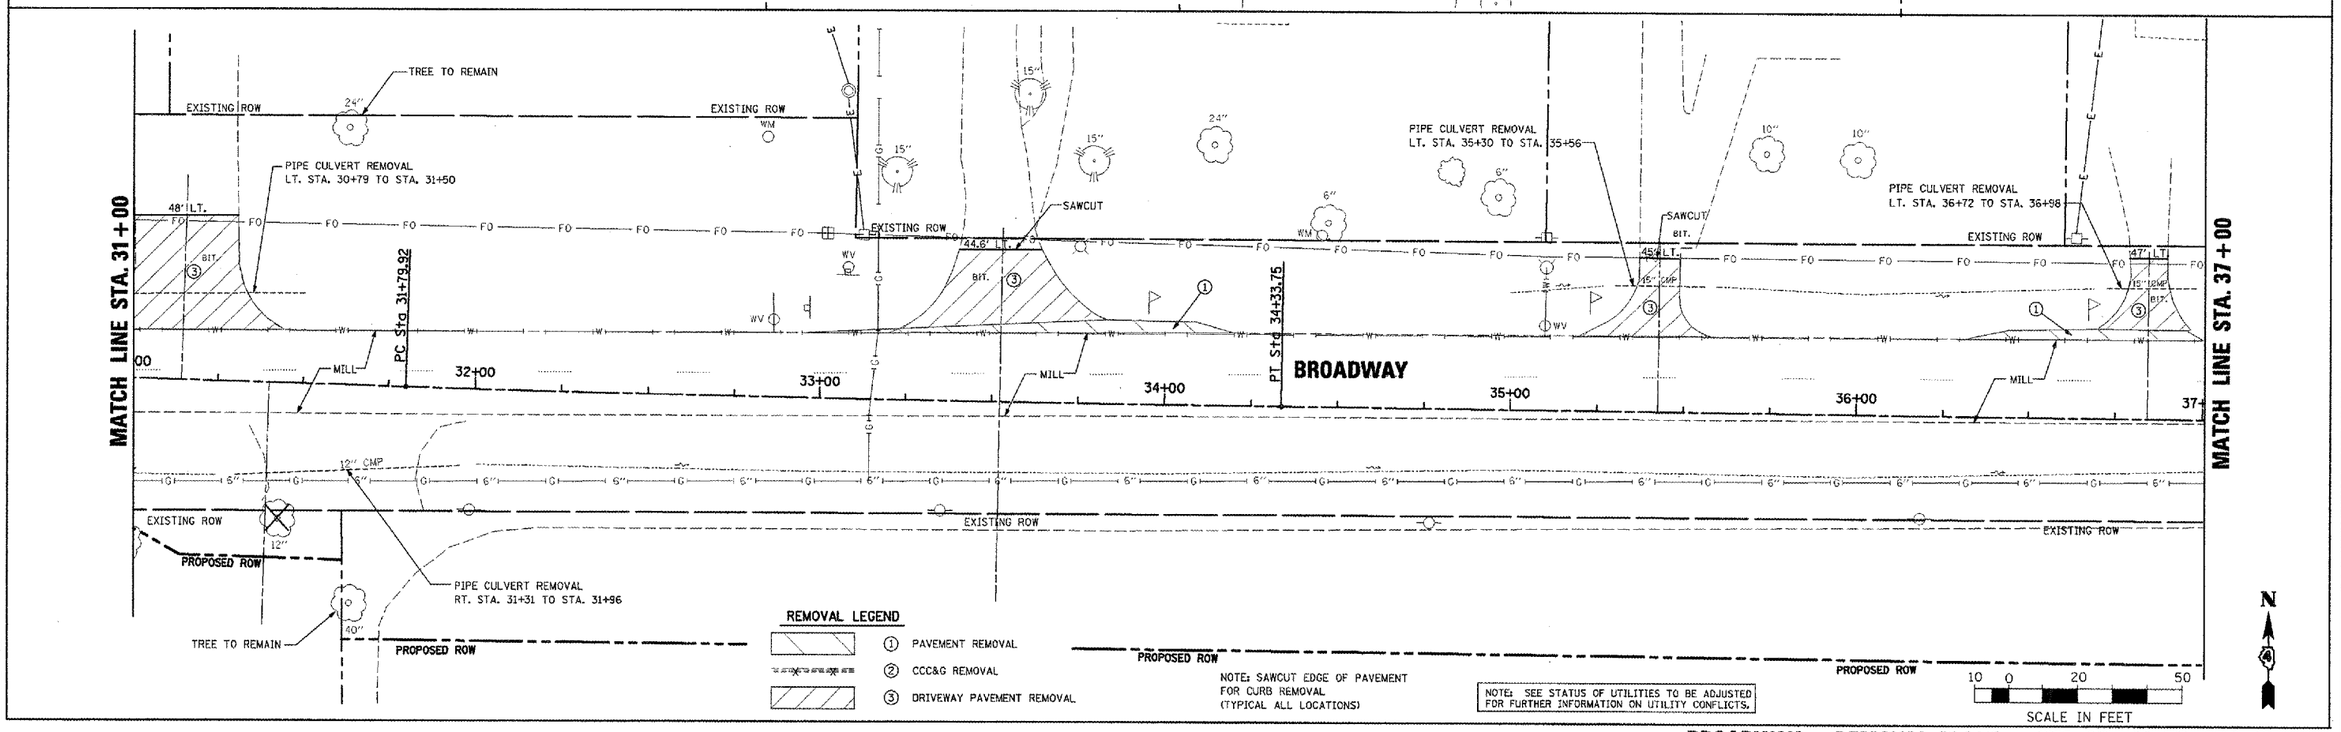

REMOVAL LEGEND

1. PAVEMENT REMOVAL
2. CCC&G REMOVAL
3. DRIVEWAY PAVEMENT REMOVAL

NOTE: SAWCUT EDGE OF PAVEMENT FOR CURB REMOVAL (TYPICAL ALL LOCATIONS)

NOTE: SEE STATUS OF UTILITIES TO BE ADJUSTED FOR FURTHER INFORMATION ON UTILITY CONFLICTS.

PLAN — DATE — BY — SCANNED — PLOTTED — ALIGNMENT CHECKED — DRAWING NAME — CARD FILE NAME — NOTE BOOK NO.

PROFILE — DATE — BY — MARKED — PLOTTED — GRADES CHECKED — STRUCTURE NO(S)/ITS CARD — NOTE BOOK NO.

PLOT DATE = 2/8/2008
FILE NAME = I:\2006R6671\dgn\plans\REN-03 25-37.dgn
PLOT SCALE = 20.0000 FT / IN.
USER NAME = IDOT

REN-03 25-37.dgn 2/8/2008 8:39:42 AM

BROADWAY – REMOVAL PLANS – STA. 25+00 TO STA. 37+00