CONTRACT NO. 89347

| F.A.U RTE. | SECTION | COUNTY | TOTAL SHEETS | SHEET NO. |
|---|---|---|---|---|
| 6761 | 04-00057-06-WR | TAZEWELL | 154 | 40 |
| STA. 55+00 | TO STA. 61+00 | | | |
| FED. ROAD DIST. NO. 4 | ILLINOIS | FED. AID PROJECT | | |

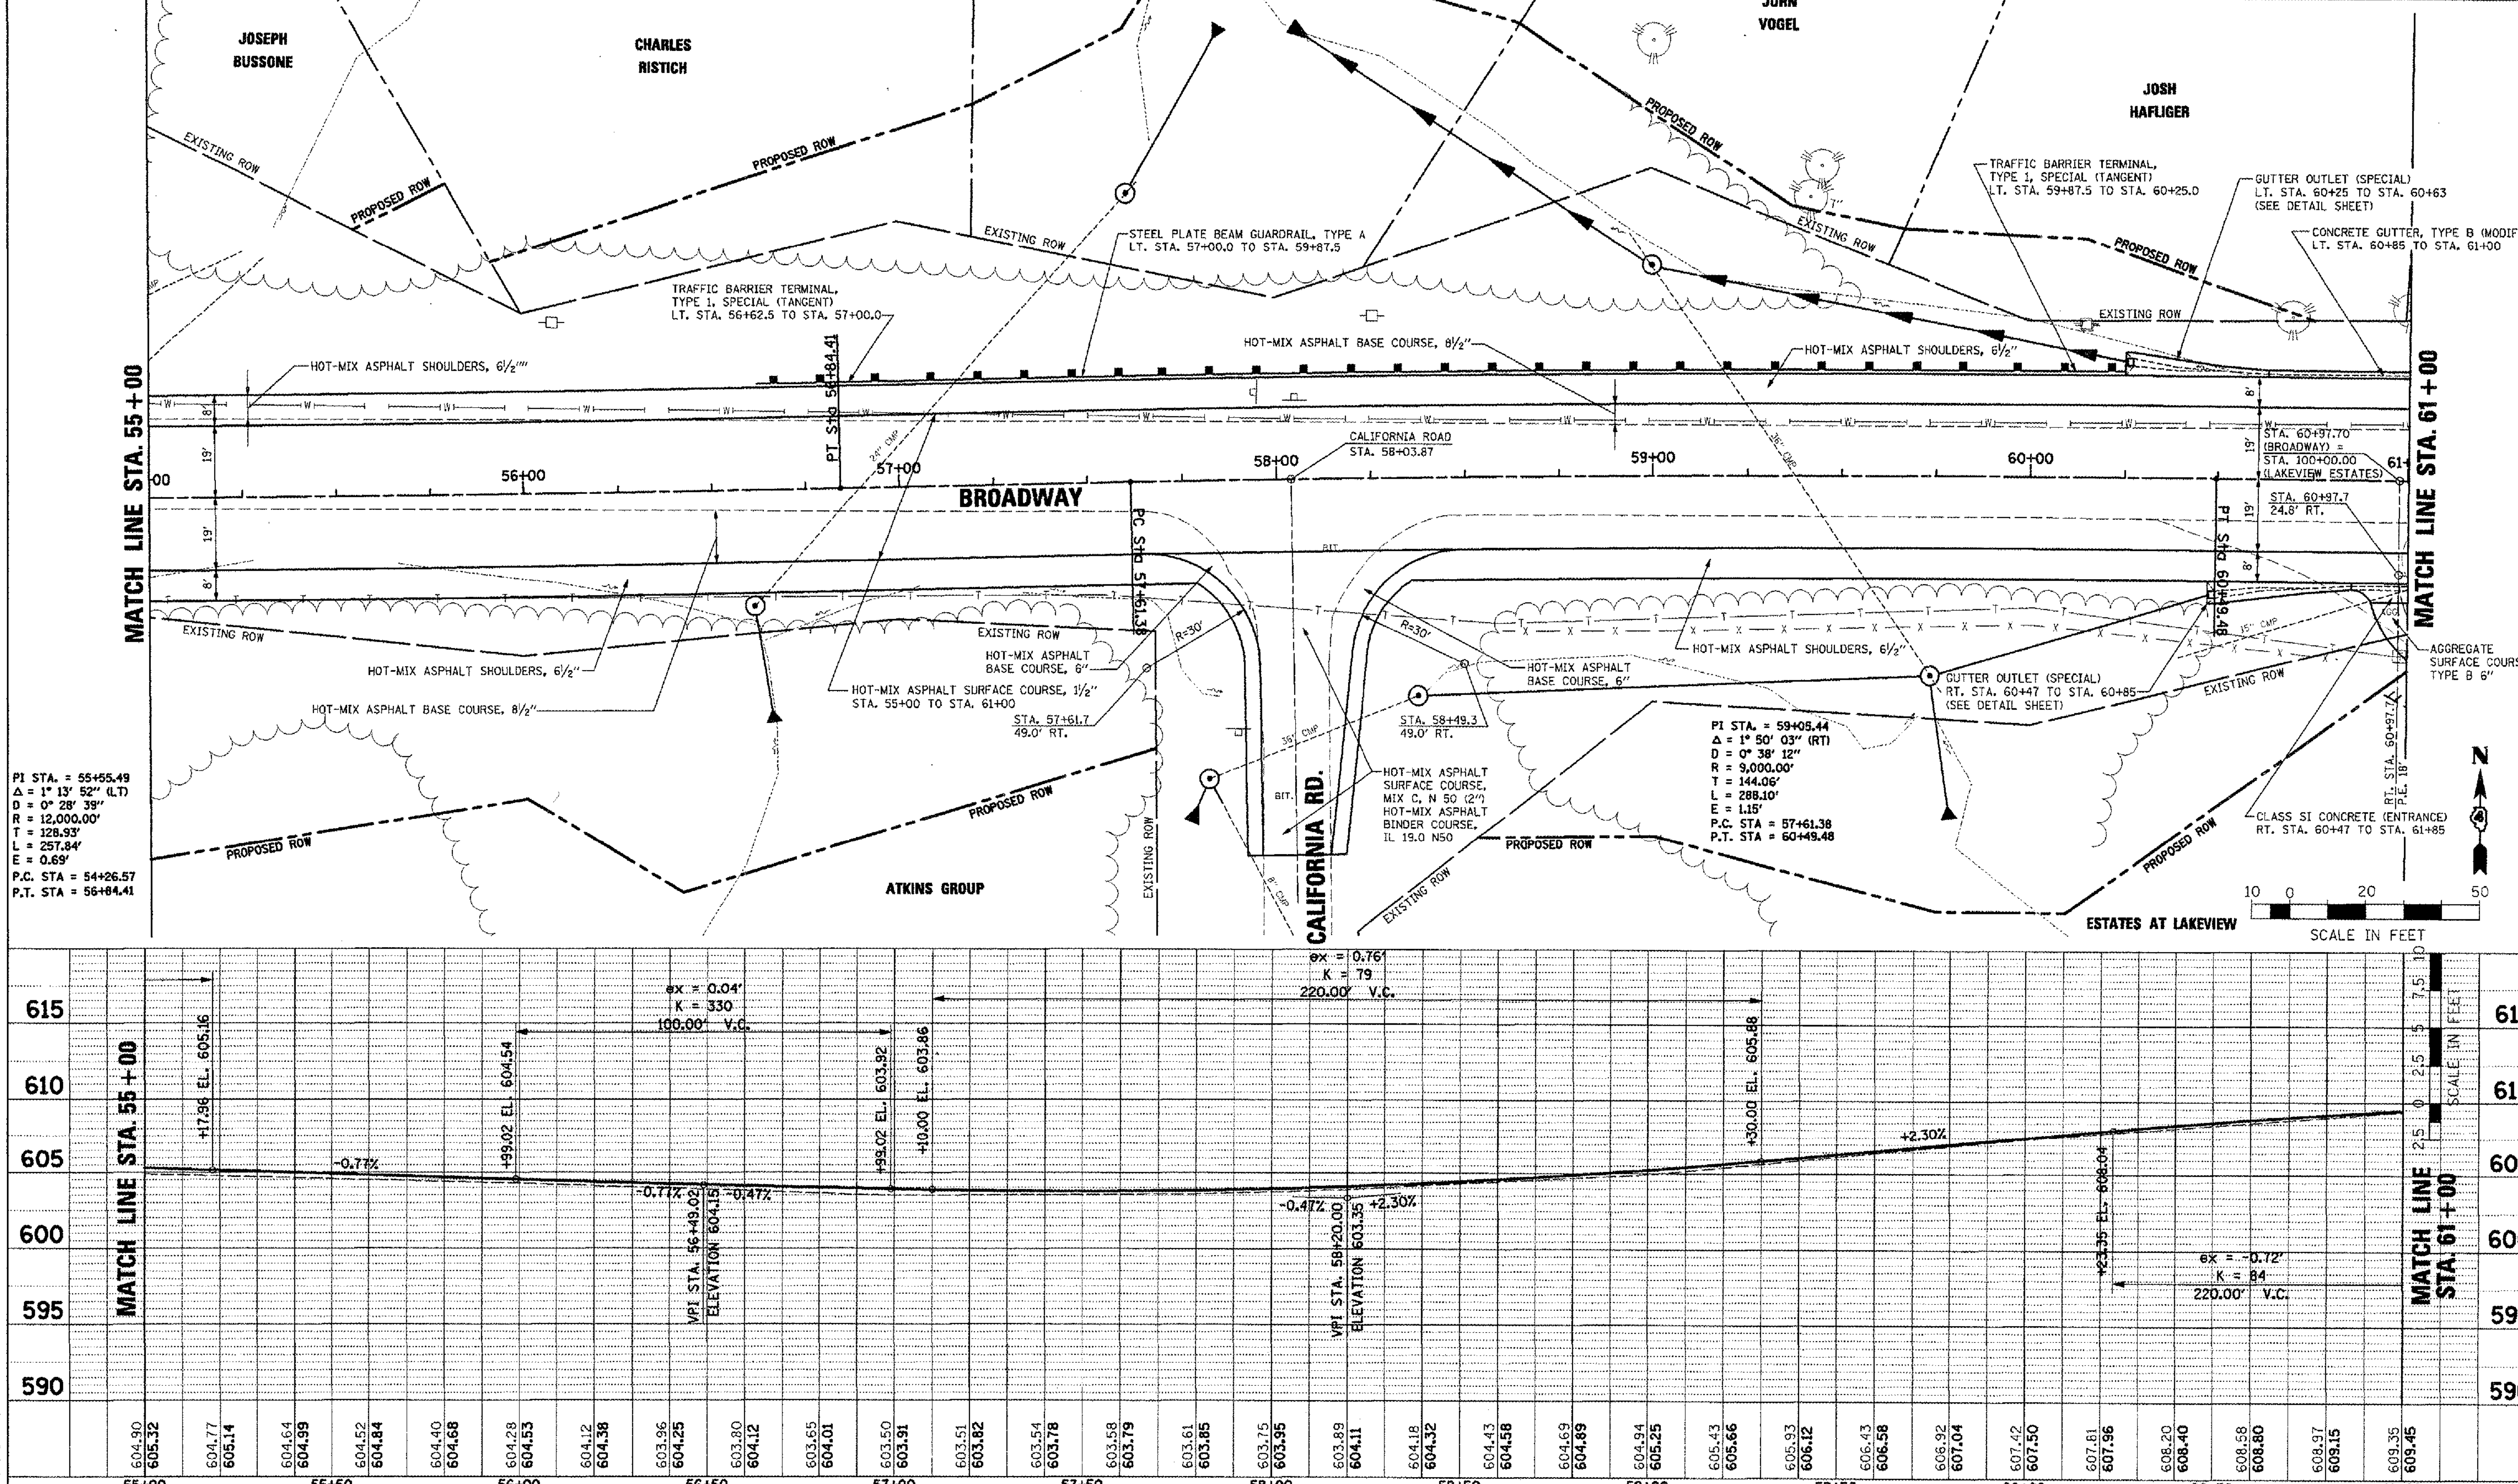


PLAN — NOTE BOOK — NO. — SURVEYED — PLOTTED — ALIGNMENT CHECKED — RT. OF WAY CHECKED — CADD FILE NAME — BY — DATE

PROFILE — NOTE BOOK — NO. — SURVEYED — PLOTTED — GRADES CHECKED — B.M. NOTED — STRUCTURE NOTATNS CHK'D — BY — DATE

PLOT DATE = 2/8/2008
FILE NAME = I:\20060667?\dgn\plans\PLPR-10 55-61.dgn
PLOT SCALE = 20.000 FT / IN.
USER NAME = IDOT

# BROADWAY – ROADWAY PLAN AND PROFILE – STA. 55+00 TO STA. 61+00

PLPR-10 55-61.dgn 2/8/2008 9:40:34 AM