CONTRACT NO. 89347

F.A.U RTE.	SECTION	COUNTY	TOTAL SHEETS	SHEET NO.
6761	04-00057-06-WR	TAZEWELL	154	48
STA. 13+00		TO STA. 25+00		
FED. ROAD DIST. NO. 4	ILLINOIS	FED. AID PROJECT		

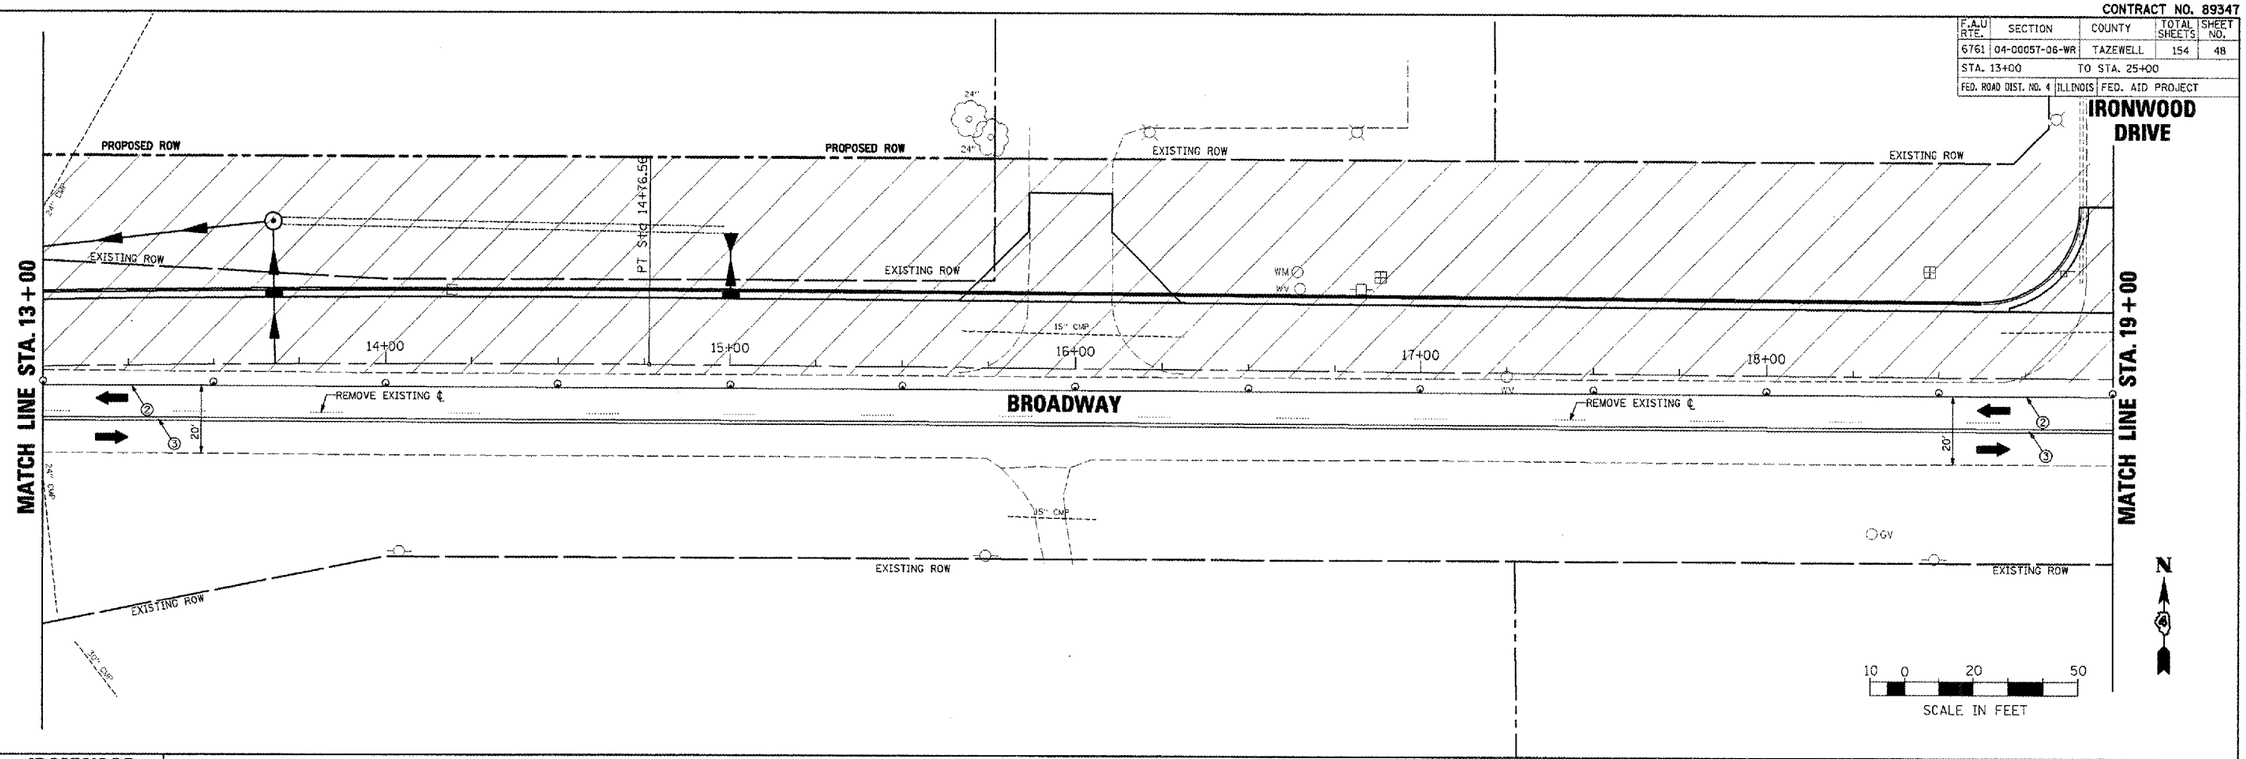

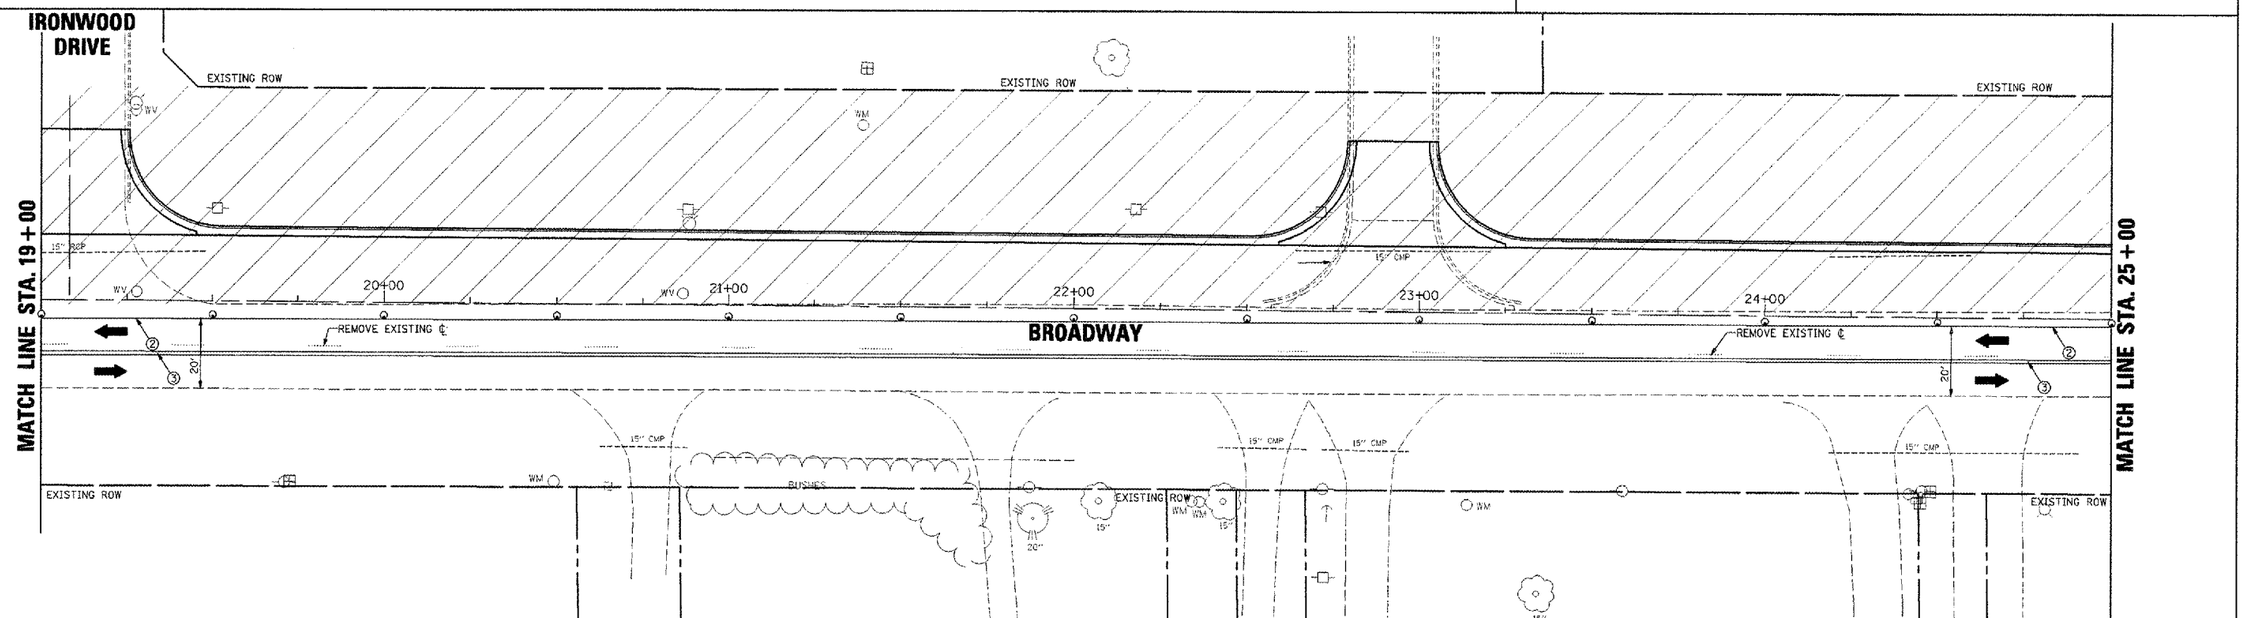

LEGEND

DRUMS WITH LIGHTS OR TYPE 1, TYPE 2 BARRICADES

TYPE III BARRICADES, STD. BLR 17

DENOTES WORK ZONE

1. SHORT-TERM PAVEMENT MARKING
2. TEMPORARY PAVEMENT MARKING - LINE 4" (WHITE)
3. TEMPORARY PAVEMENT MARKING - LINE 4" (DOUBLE YELLOW)
4. TEMPORARY PAVEMENT MARKING - LINE 24" (WHITE STOP BAR)

PLAN: SURVEYED / PLOTTED / ALIGNMENT TIES / R.O.W. CHECKED / CADD FILE NAME / NOTE BOOK / NO. / BY / DATE

PROFILE: SURVEYED / PLOTTED / GRADES CHECKED / B.M. NOTED / STRUCTURE NOTES CHKD / NOTE BOOK / NO. / BY / DATE

PLOT DATE = 2/8/2008
FILE NAME = J:\2006\06267\rdgn\plans\MOT I-02 13-25.dgn
PLOT SCALE = 20.000 FT / IN.
USER NAME = IDOT

MOT I-02 13-25.dgn 2/8/2008 9:42:03 AM

BROADWAY – MAINTENANCE OF TRAFFIC – STAGE I PLANS – STA. 13+00 TO STA. 25+00