CONTRACT NO. 89347

F.A.U. RTE.	SECTION	COUNTY	TOTAL SHEETS	SHEET NO.
6761	04-00057-06-WR	TAZEWELL	154	50
STA. 37+00	TO STA. 49+00			
FED. ROAD DIST. NO. 4	ILLINOIS	FED. AID PROJECT		

NOTE: USE HIGHWAY STD. 701306 OR 701326 AS REQUIRED

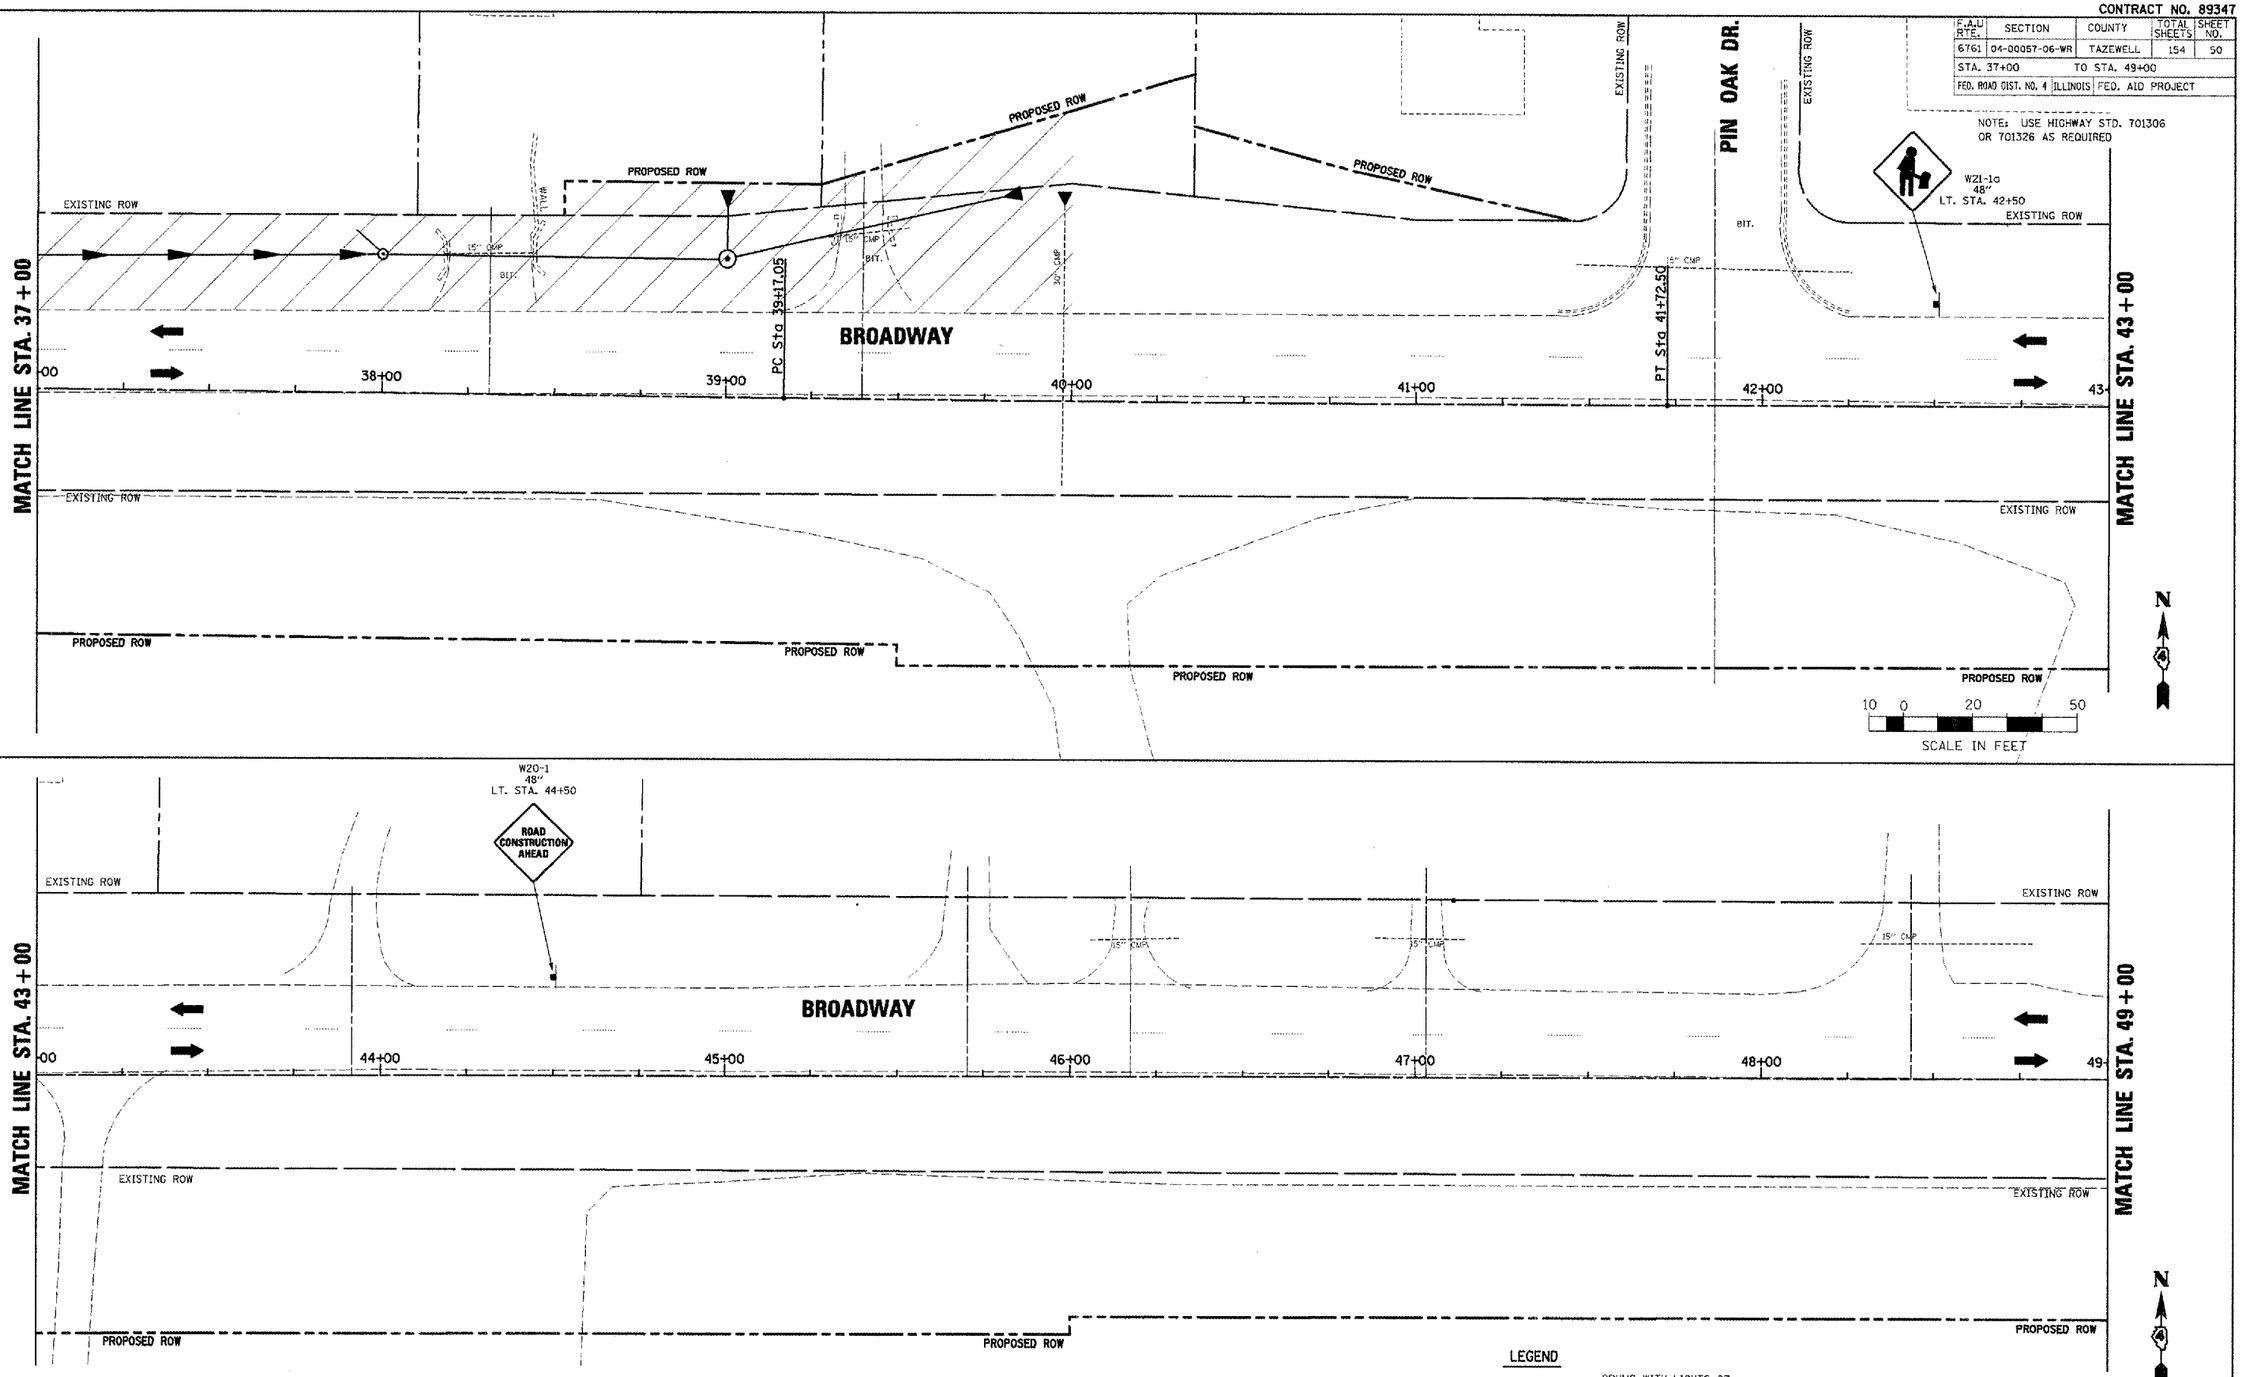

LEGEND

DRUMS WITH LIGHTS OR TYPE 1, TYPE 2 BARRICADES

TYPE III BARRICADES, STD. 8LR 17

DENOTES WORK ZONE

PLAN — SURVEYED, PLOTTED, ROADWAY, NOTE BOOK, NO., DATE, BY

PROFILE — SURVEYED, PLOTTED, CHECKED, ROADWAY, NOTE BOOK, NO., DATE, BY, STRUCTURE NOTATIONS CARD

PLOT DATE = 2/8/2008
FILE NAME = I:\2008\86857\vdgn\plans\MOT I-84 37-49.dgn
PLOT SCALE = 20.000 FT / IN.
USER NAME = IDOT

MOT I-84 37-49.dgn 2/8/2008 9:42:08 AM

BROADWAY – MAINTENANCE OF TRAFFIC – STAGE I PLANS – STA. 37+00 TO STA. 49+00