CONTRACT NO. 89347

F.A.U RTE.	SECTION	COUNTY	TOTAL SHEETS	SHEET NO.
6761	04-00057-06-WR	TAZEWELL	154	54
STA. 37+00	TO STA. 49+00			
FED. ROAD DIST. NO. 4	ILLINOIS	FED. AID PROJECT		

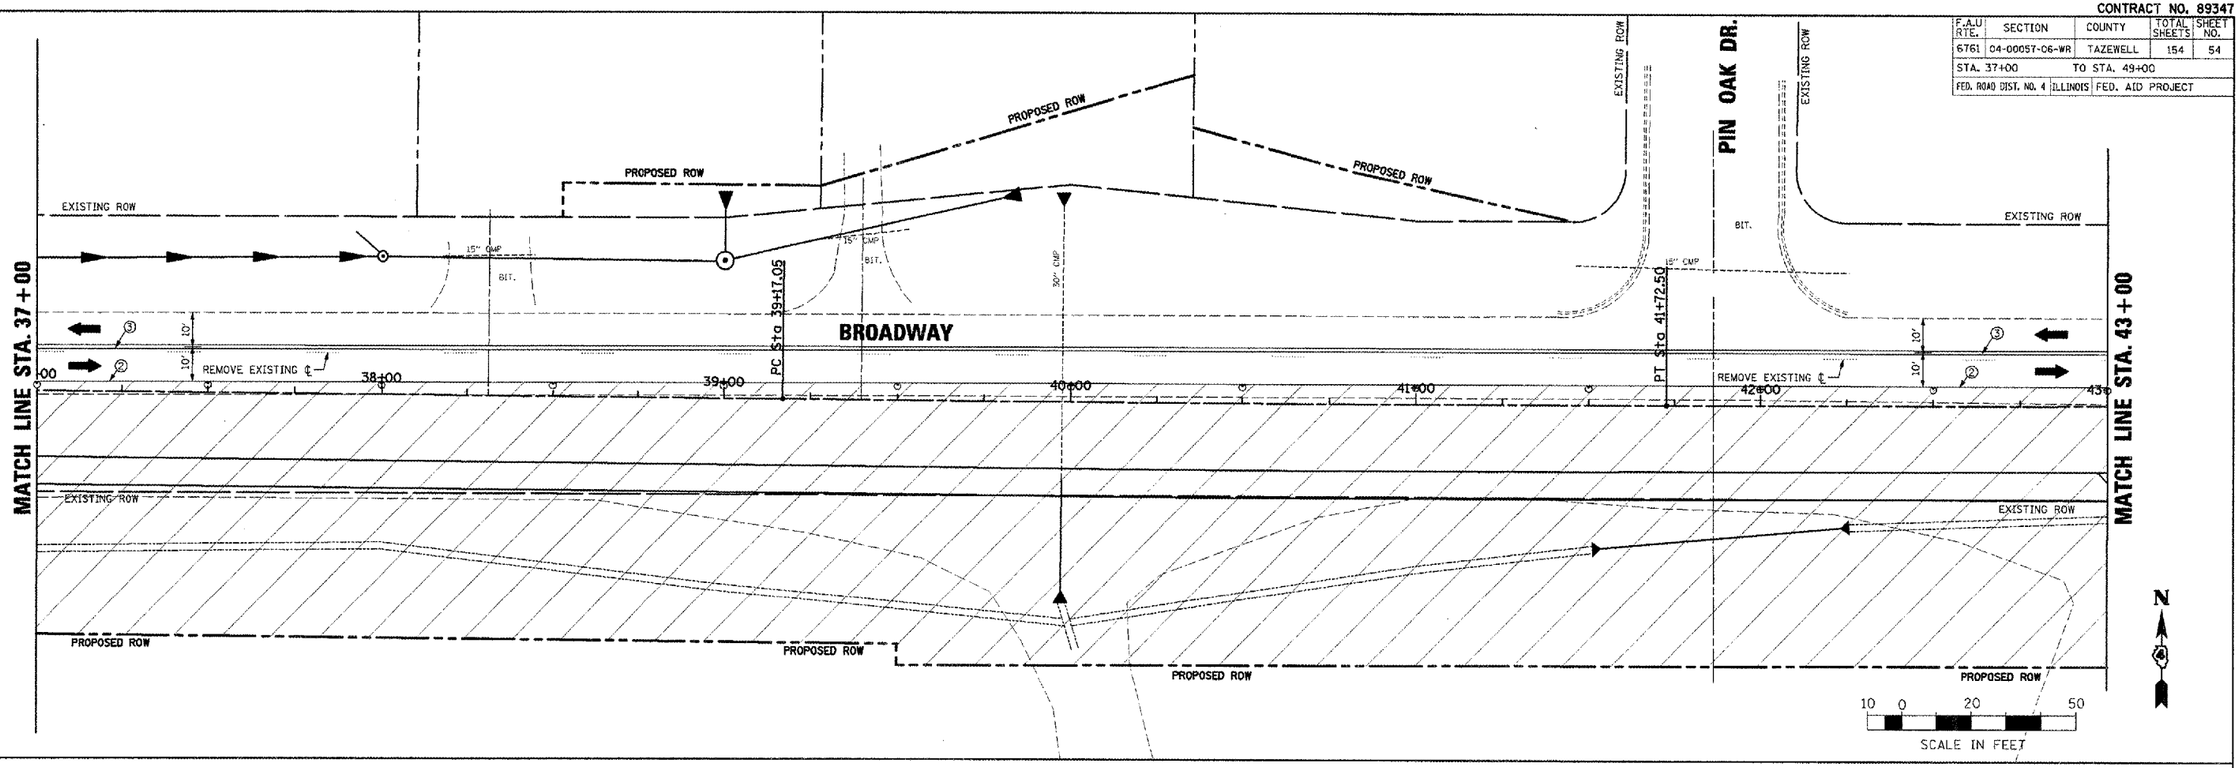

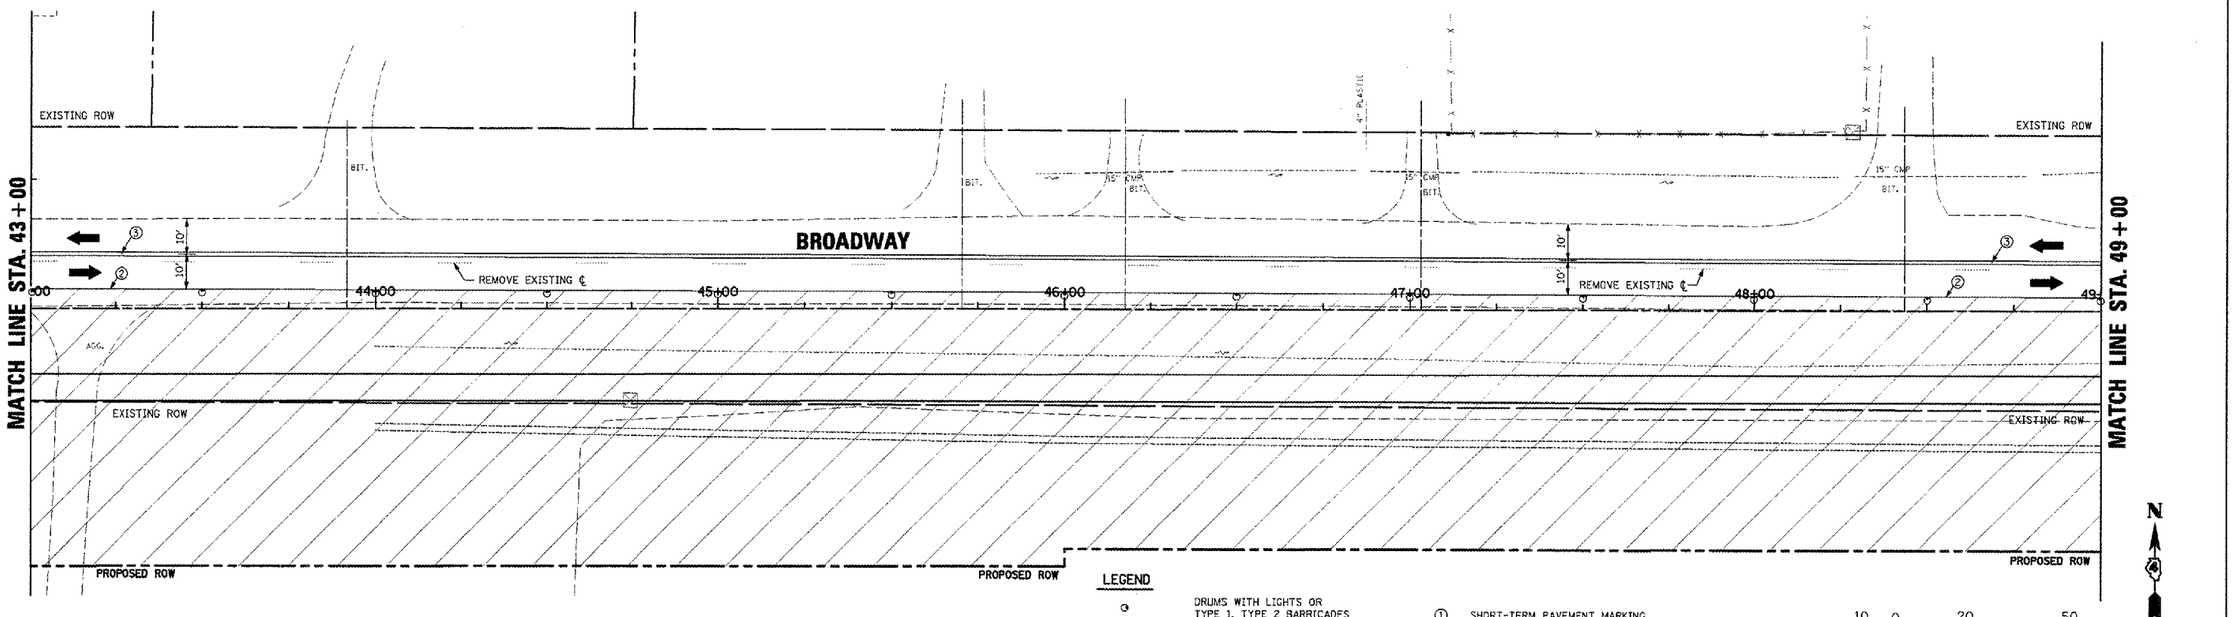

BROADWAY – MAINTENANCE OF TRAFFIC – STAGE II PLANS – STA. 37+00 TO STA. 49+00

PLOT DATE = 2/8/2008
FILE NAME = i:\2008\8675\dgn\plans\VOT 11-04 37-49.dgn
PLOT SCALE = 20.000 FT / IN.
USER NAME = IDOT

VOT 11-04 37-49.dgn 2/8/2008 9:42:18 AM