CONTRACT NO. 89347

F.A.U RTE.	SECTION	COUNTY	TOTAL SHEETS	SHEET NO.
6761	04-00057-06-WR	TAZEWELL	154	59
STA. 37+00		TO STA. 49+00		
FED. ROAD DIST. NO. 4	ILLINOIS	FED. AID PROJECT		

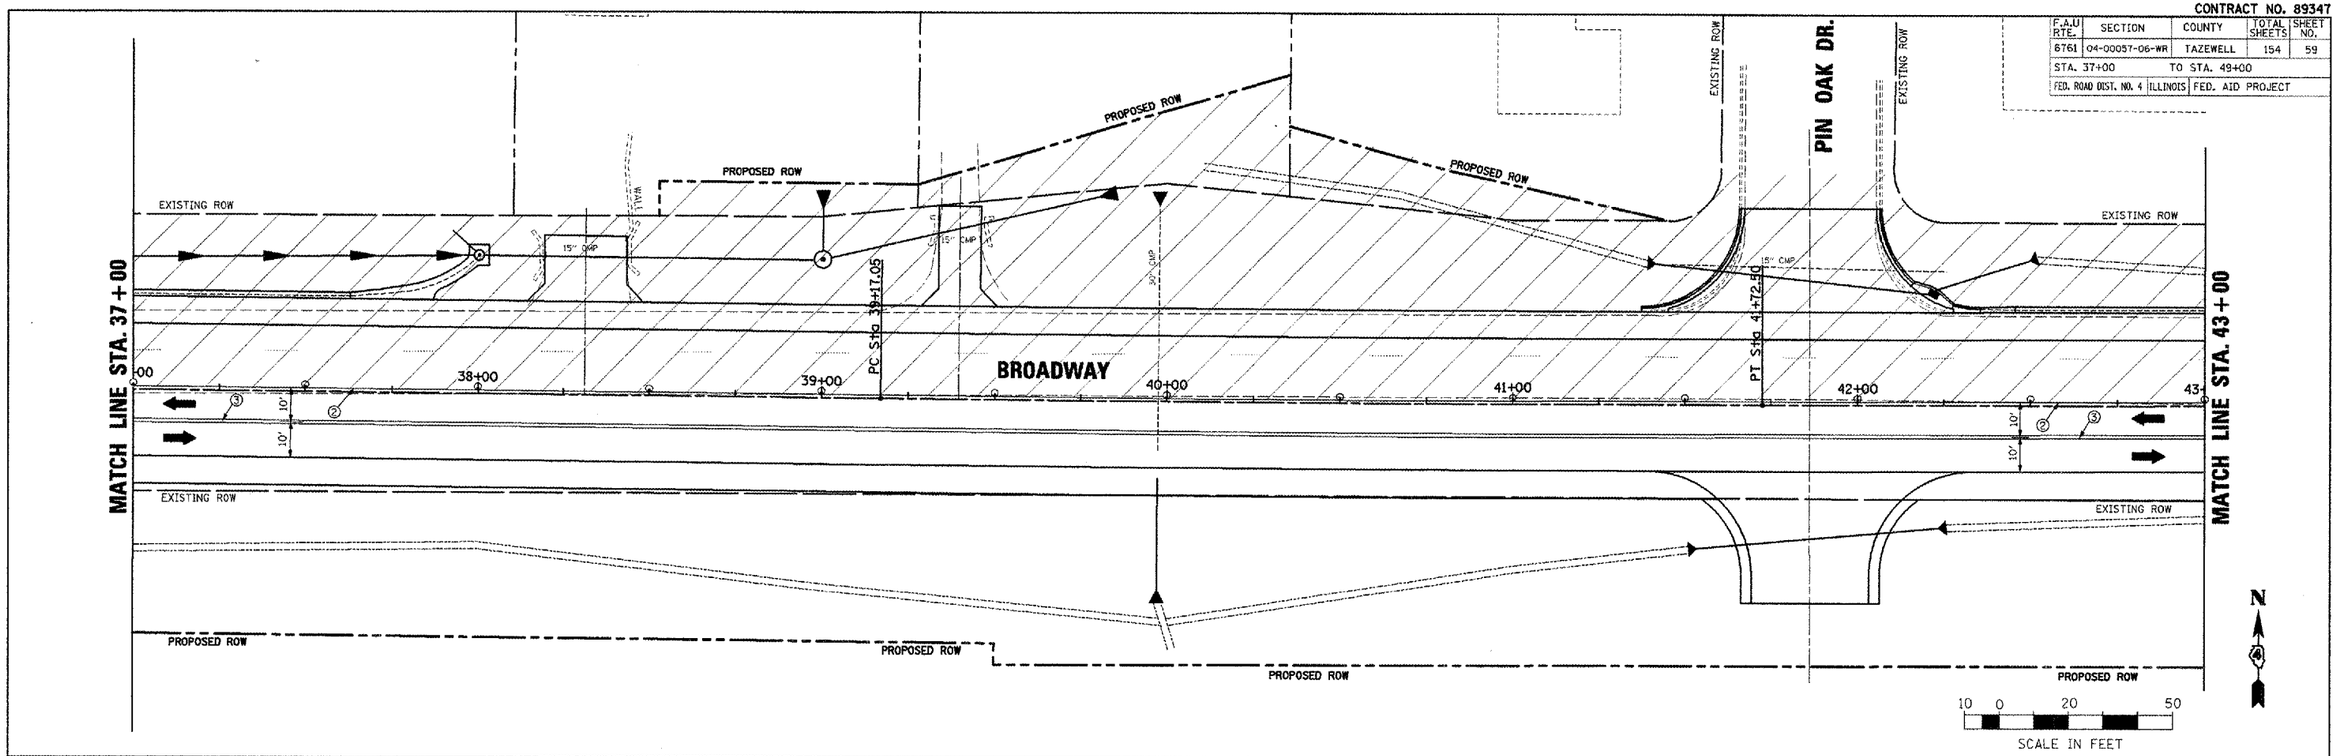

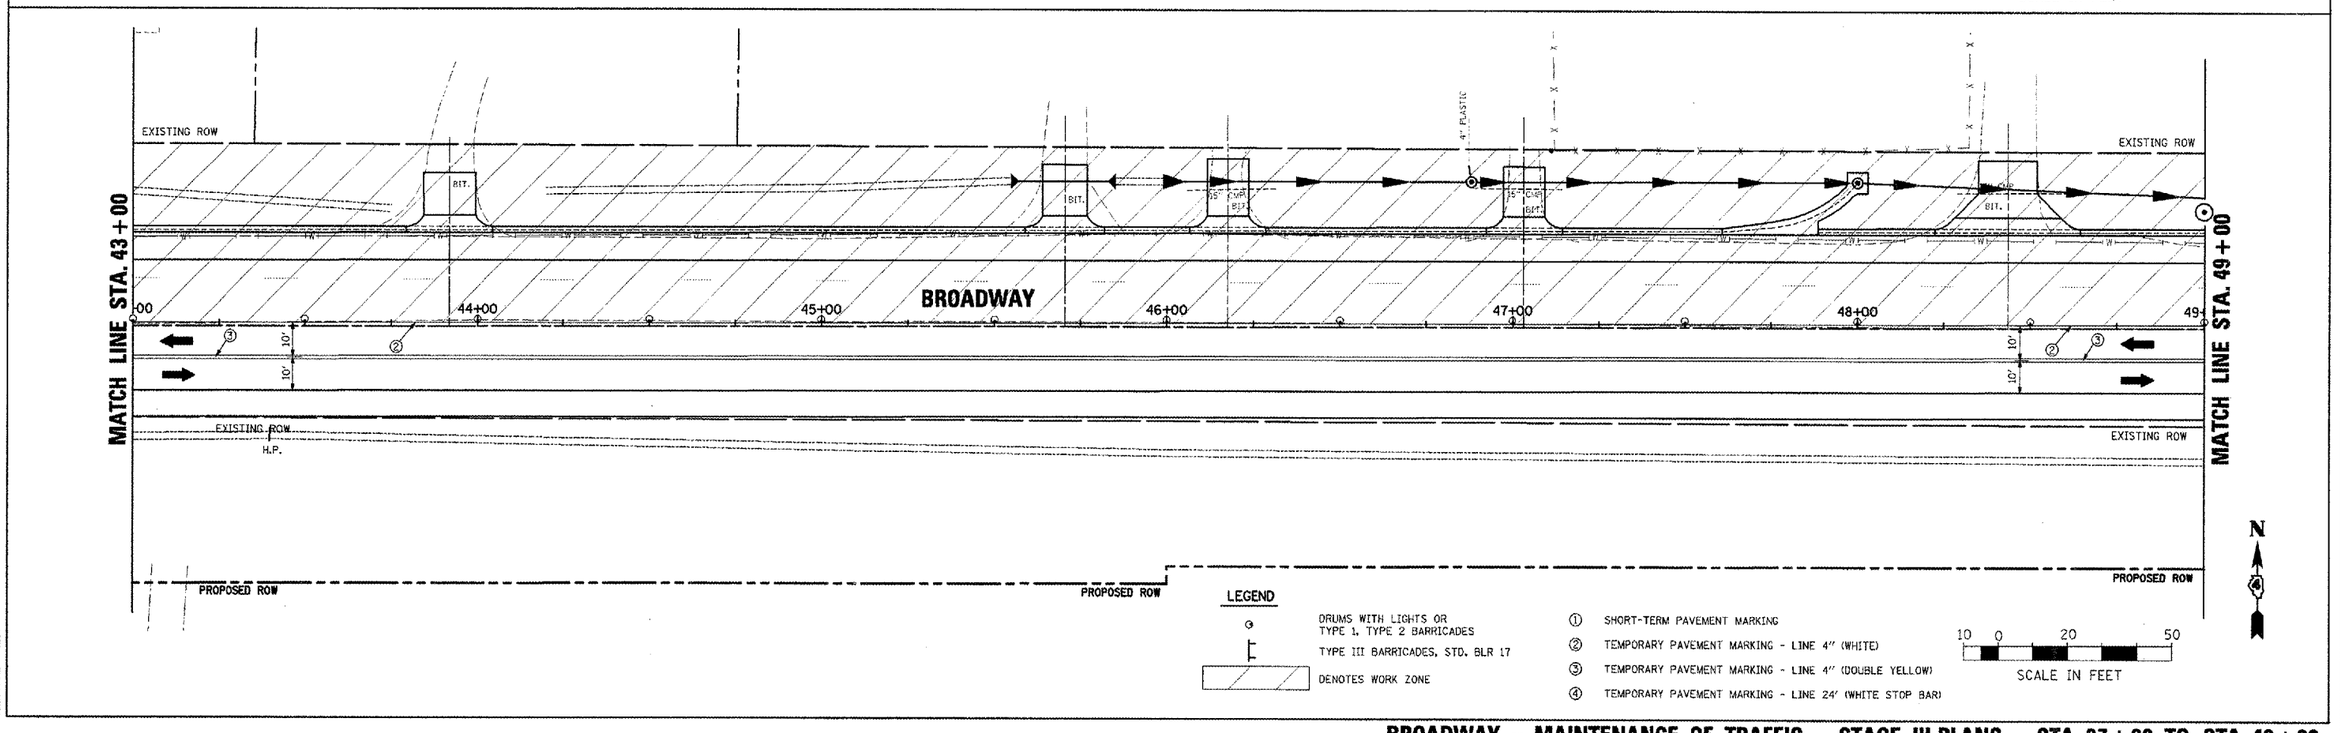

LEGEND

- DRUMS WITH LIGHTS OR TYPE 1, TYPE 2 BARRICADES
- TYPE III BARRICADES, STD. BLR 17
- DENOTES WORK ZONE

1. SHORT-TERM PAVEMENT MARKING
2. TEMPORARY PAVEMENT MARKING - LINE 4" (WHITE)
3. TEMPORARY PAVEMENT MARKING - LINE 4" (DOUBLE YELLOW)
4. TEMPORARY PAVEMENT MARKING - LINE 24" (WHITE STOP BAR)

PLAN: SURVEYED / PLOTTED / ALIGNMENT CHECKED / RT. OF WAY CHECKED / CADD FILE NAME / NOTE BOOK NO. / BY / DATE

PROFILE: SURVEYED / PLOTTED / GRADES CHECKED / B.M. NOTED / STRUCTURE NOTATIONS CHKD / NOTE BOOK NO. / BY / DATE

PLOT DATE = 2/6/2008
FILE NAME = 1:\2008869*\dgn\plans\MOT III-04 37-49.dgn
PLOT SCALE = 20.000 FT / IN.
USER NAME = IDOT

MOT III-04 37-49.dgn 2/6/2008 9:42:28 AM

BROADWAY - MAINTENANCE OF TRAFFIC - STAGE III PLANS - STA. 37+00 TO STA. 49+00