CONTRACT NO. 89347

F.A.U RTE.	SECTION	COUNTY	TOTAL SHEETS	SHEET NO.
6761	04-00057-06-WR	TAZEWELL	154	74
STA. 19+00		TO STA. 25+00		
FED. ROAD DIST. NO. 4	ILLINOIS	FED. AID PROJECT		

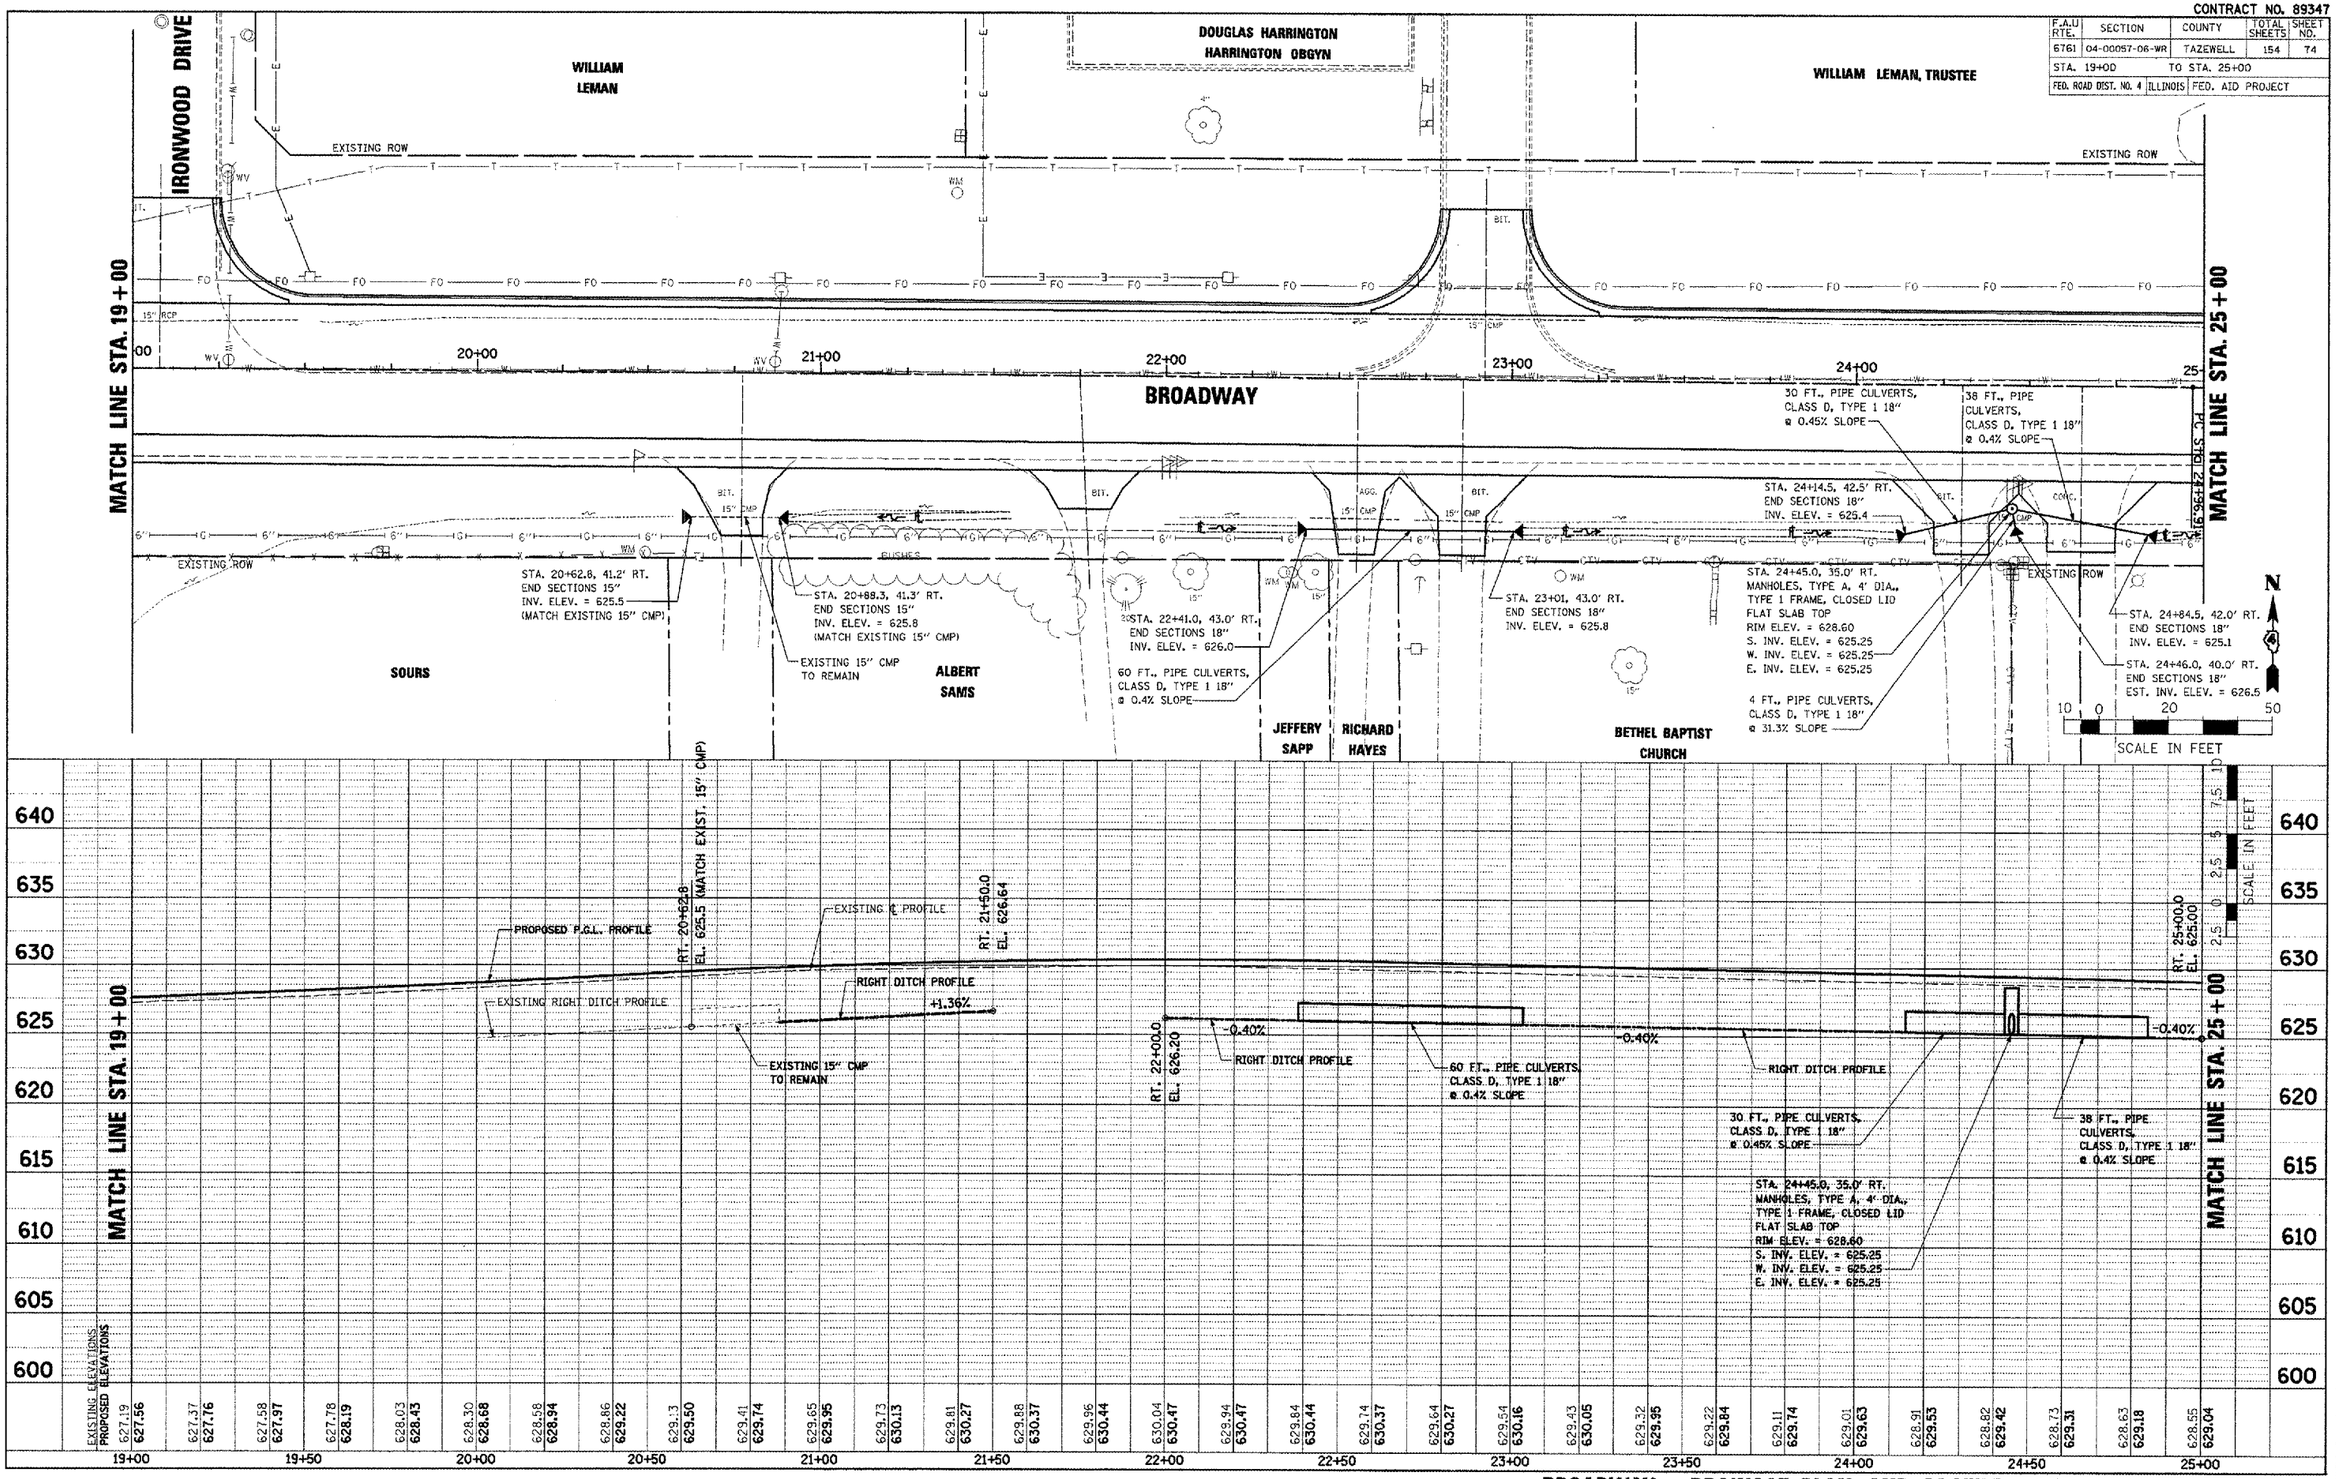

BROADWAY – DRAINAGE PLAN AND PROFILE – STA. 19+00 TO STA. 25+00

PLAN: SURVEYED, PLOTTED, ALIGNMENT CHECKED, RT. OF WAY CHECKED, CADD FILE NAME, NOTE BOOK NO., BY, DATE

PROFILE: SURVEYED, PLOTTED, GRADES CHECKED, B.M. NOTED, STRUCTURE NOTATIONS CHECKED, NOTE BOOK NO., BY, DATE

PLOT DATE = 2/8/2008
FILE NAME = 1:\2008008679\dgn\plans\DR-04 19-25.dgn
PLOT SCALE = 20.000 FT / IN.
USER NAME = IDOT

DR-04 19-25.dgn 2/8/2008 9:44:18 AM