CONTRACT NO. 89347

F.A.U RTE.	SECTION	COUNTY	TOTAL SHEETS	SHEET NO.
6761	04-00057-06-WR	TAZEWELL	154	78
STA. 43+00		TO STA. 49+00		
FED. ROAD DIST. NO. 4	ILLINOIS	FED. AID PROJECT		

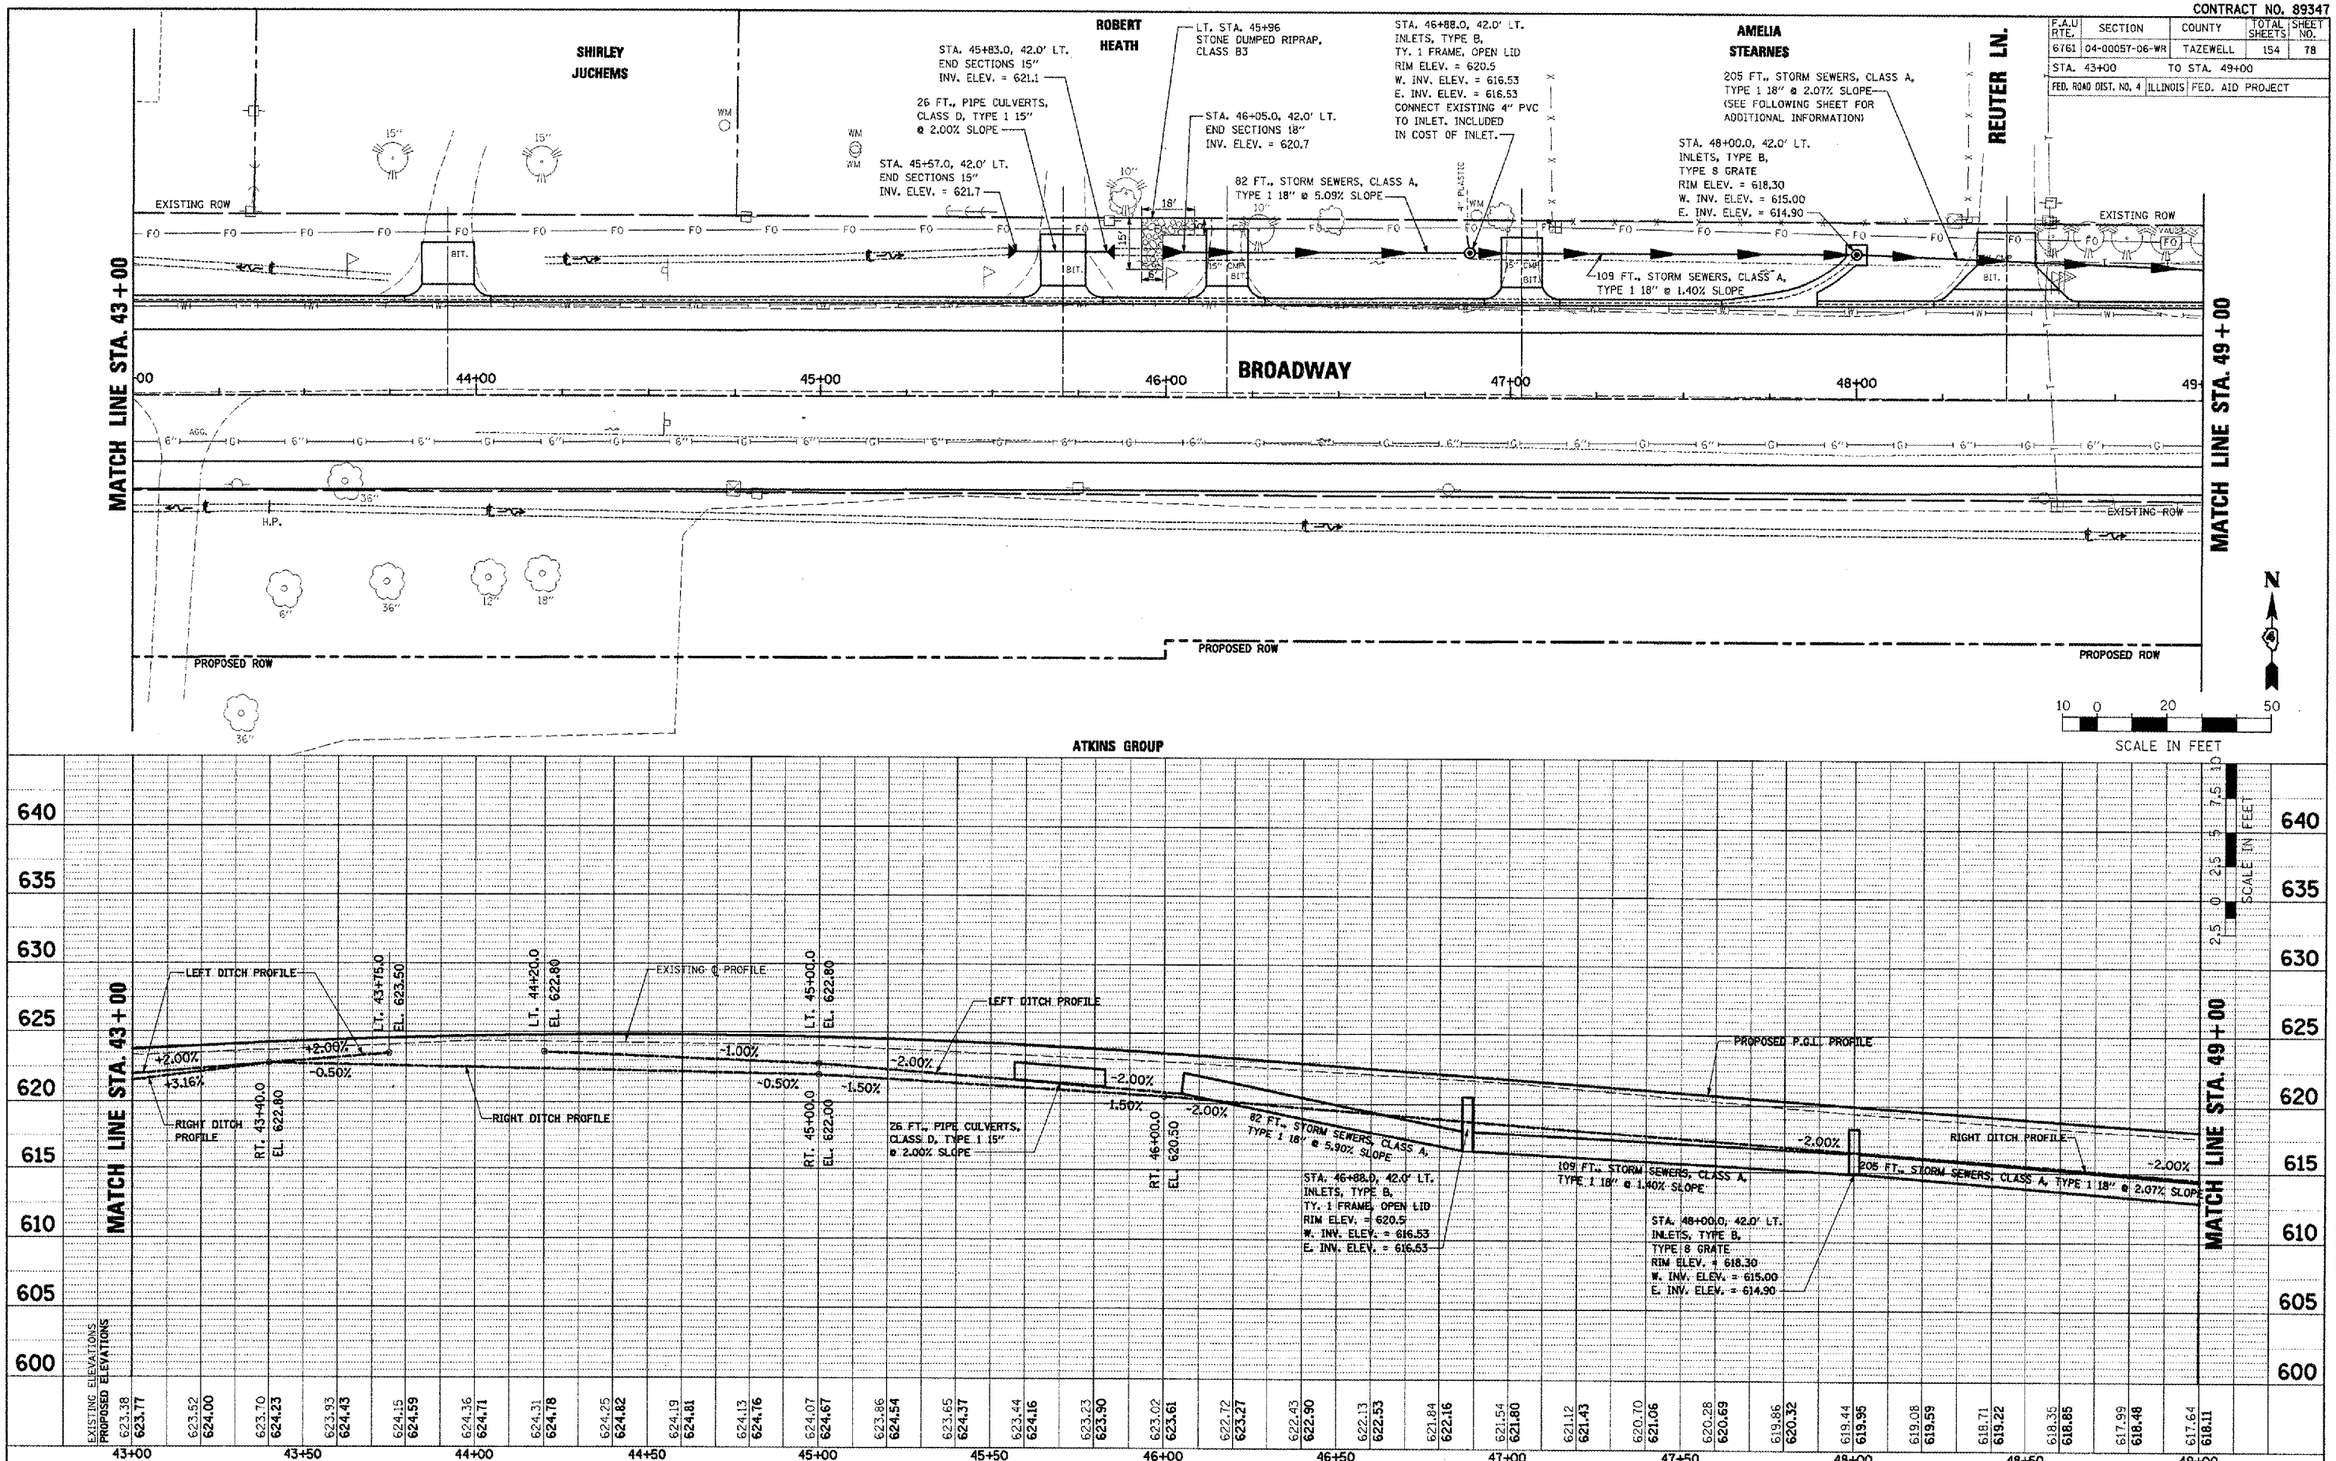

BROADWAY – DRAINAGE PLAN AND PROFILE – STA. 43+00 TO STA. 49+00

PLAN: SURVEYED / PLOTTED / ALIGNMENT CHECKED / RI OF WAY CHECKED / CADD FILE NAME / NOTE BOOK NO. / BY / DATE

PROFILE: SURVEYED / PLOTTED / GRADES CHECKED / B.M. NOTED / STRUCTURE NOTATIONS CHKD / NOTE BOOK NO. / BY / DATE

PLOT DATE = 2/6/2008
FILE NAME = 1:\200608879\dgn\plans\DR-08 43-49.dgn
PLOT SCALE = 20.000 FT / IN.
USER NAME = IDOT

DR-08 43-49.dgn 2/6/2008 9:44:28 AM