CONTRACT NO. 89347

F.A.U. RTE.	SECTION	COUNTY	TOTAL SHEETS	SHEET NO.
6761	04-00057-06-WR	TAZEWELL	154	124
STA.	TO STA.			
FED. ROAD DIST. NO. 4	ILLINOIS	FED. AID PROJECT		

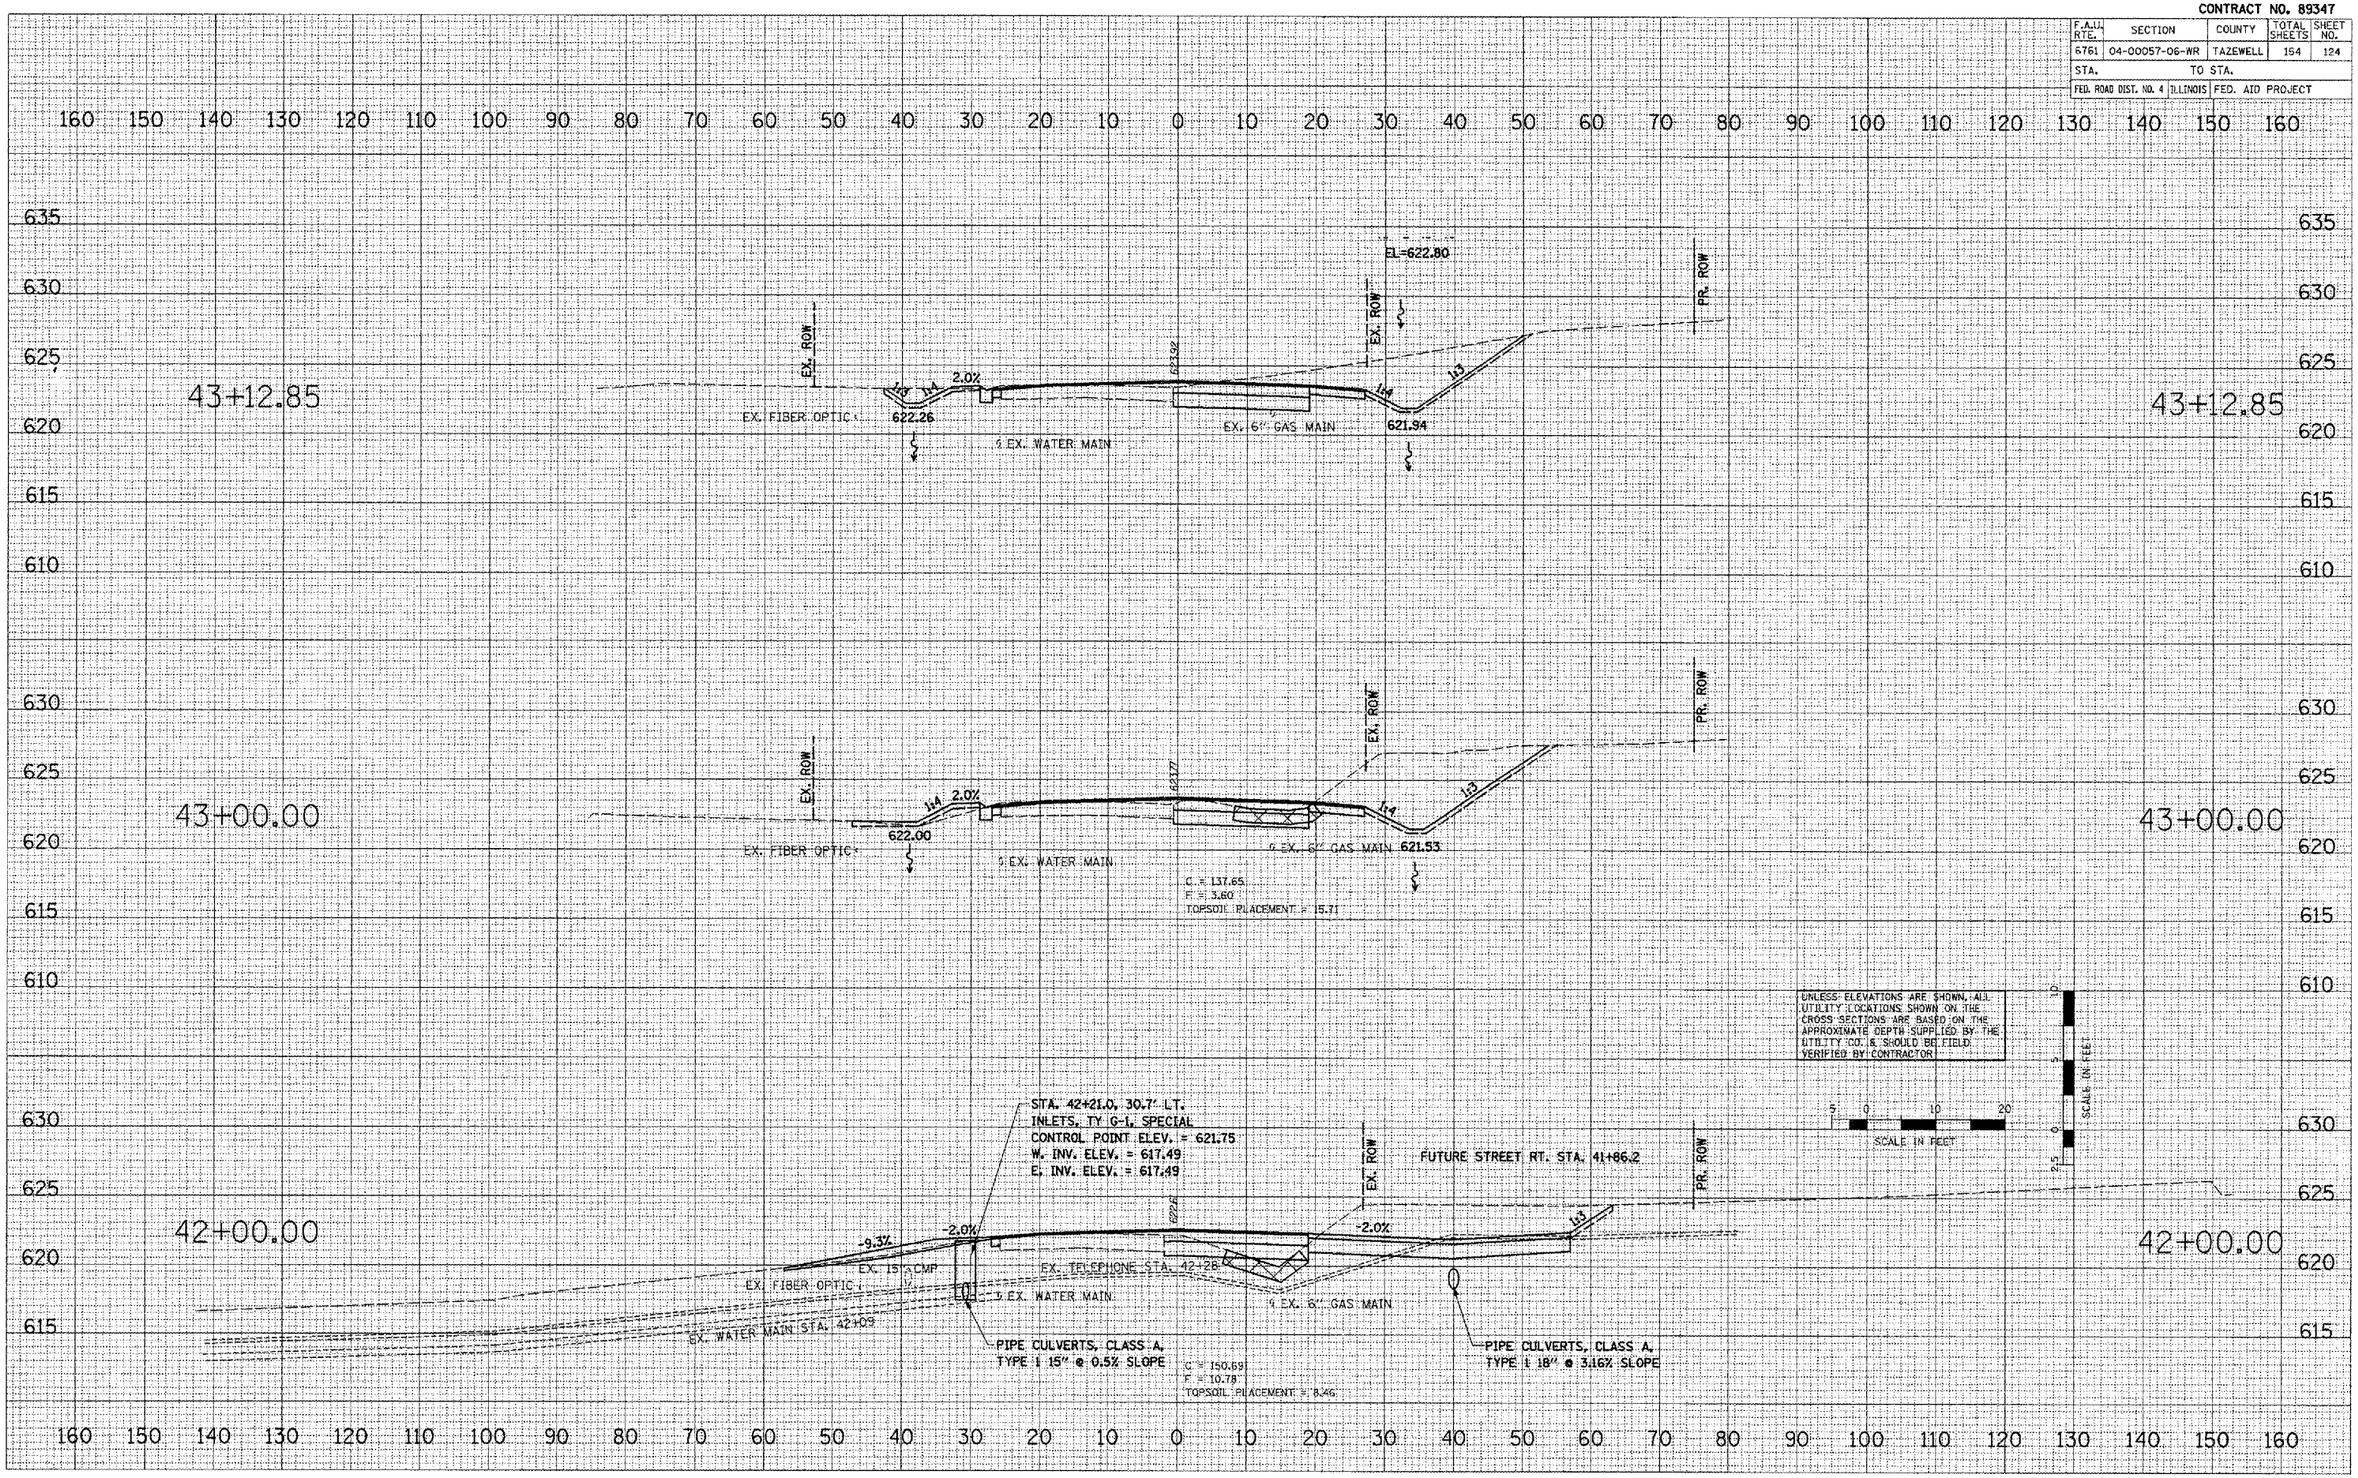

BROADWAY – CROSS SECTIONS

FINAL SURVEY		BY	DATE
NOTE BOOK	SURVEYED		
	PLOTTED		
	TEMPLATE		
	AREAS		
	AREAS CHECKED		

ORIGINAL SURVEY		BY	DATE
	SURVEYED		
	PLOTTED		
	TEMPLATE		
	AREAS		
	AREAS CHECKED		
NO.	REVISION		

PLOT DATE = 2/8/2008
DGN FILE = L:\2008\079\DGN\PLANS\XS-PRO-BROWY2.dgn
PLOT SCALE = 10.0000 ' / IN.
USER NAME = IDOT

XS-PRO-BROWY2-sheets.dgn 2/8/2008 4:26:18 PM