CONTRACT NO. 89347

F.A.U. RTE.	SECTION	COUNTY	TOTAL SHEETS	SHEET NO.
6761	04-00057-06-WR	TAZEWELL	154	129
STA.	TO STA.			
FED. ROAD DIST. NO. 4	ILLINOIS	FED. AID PROJECT		

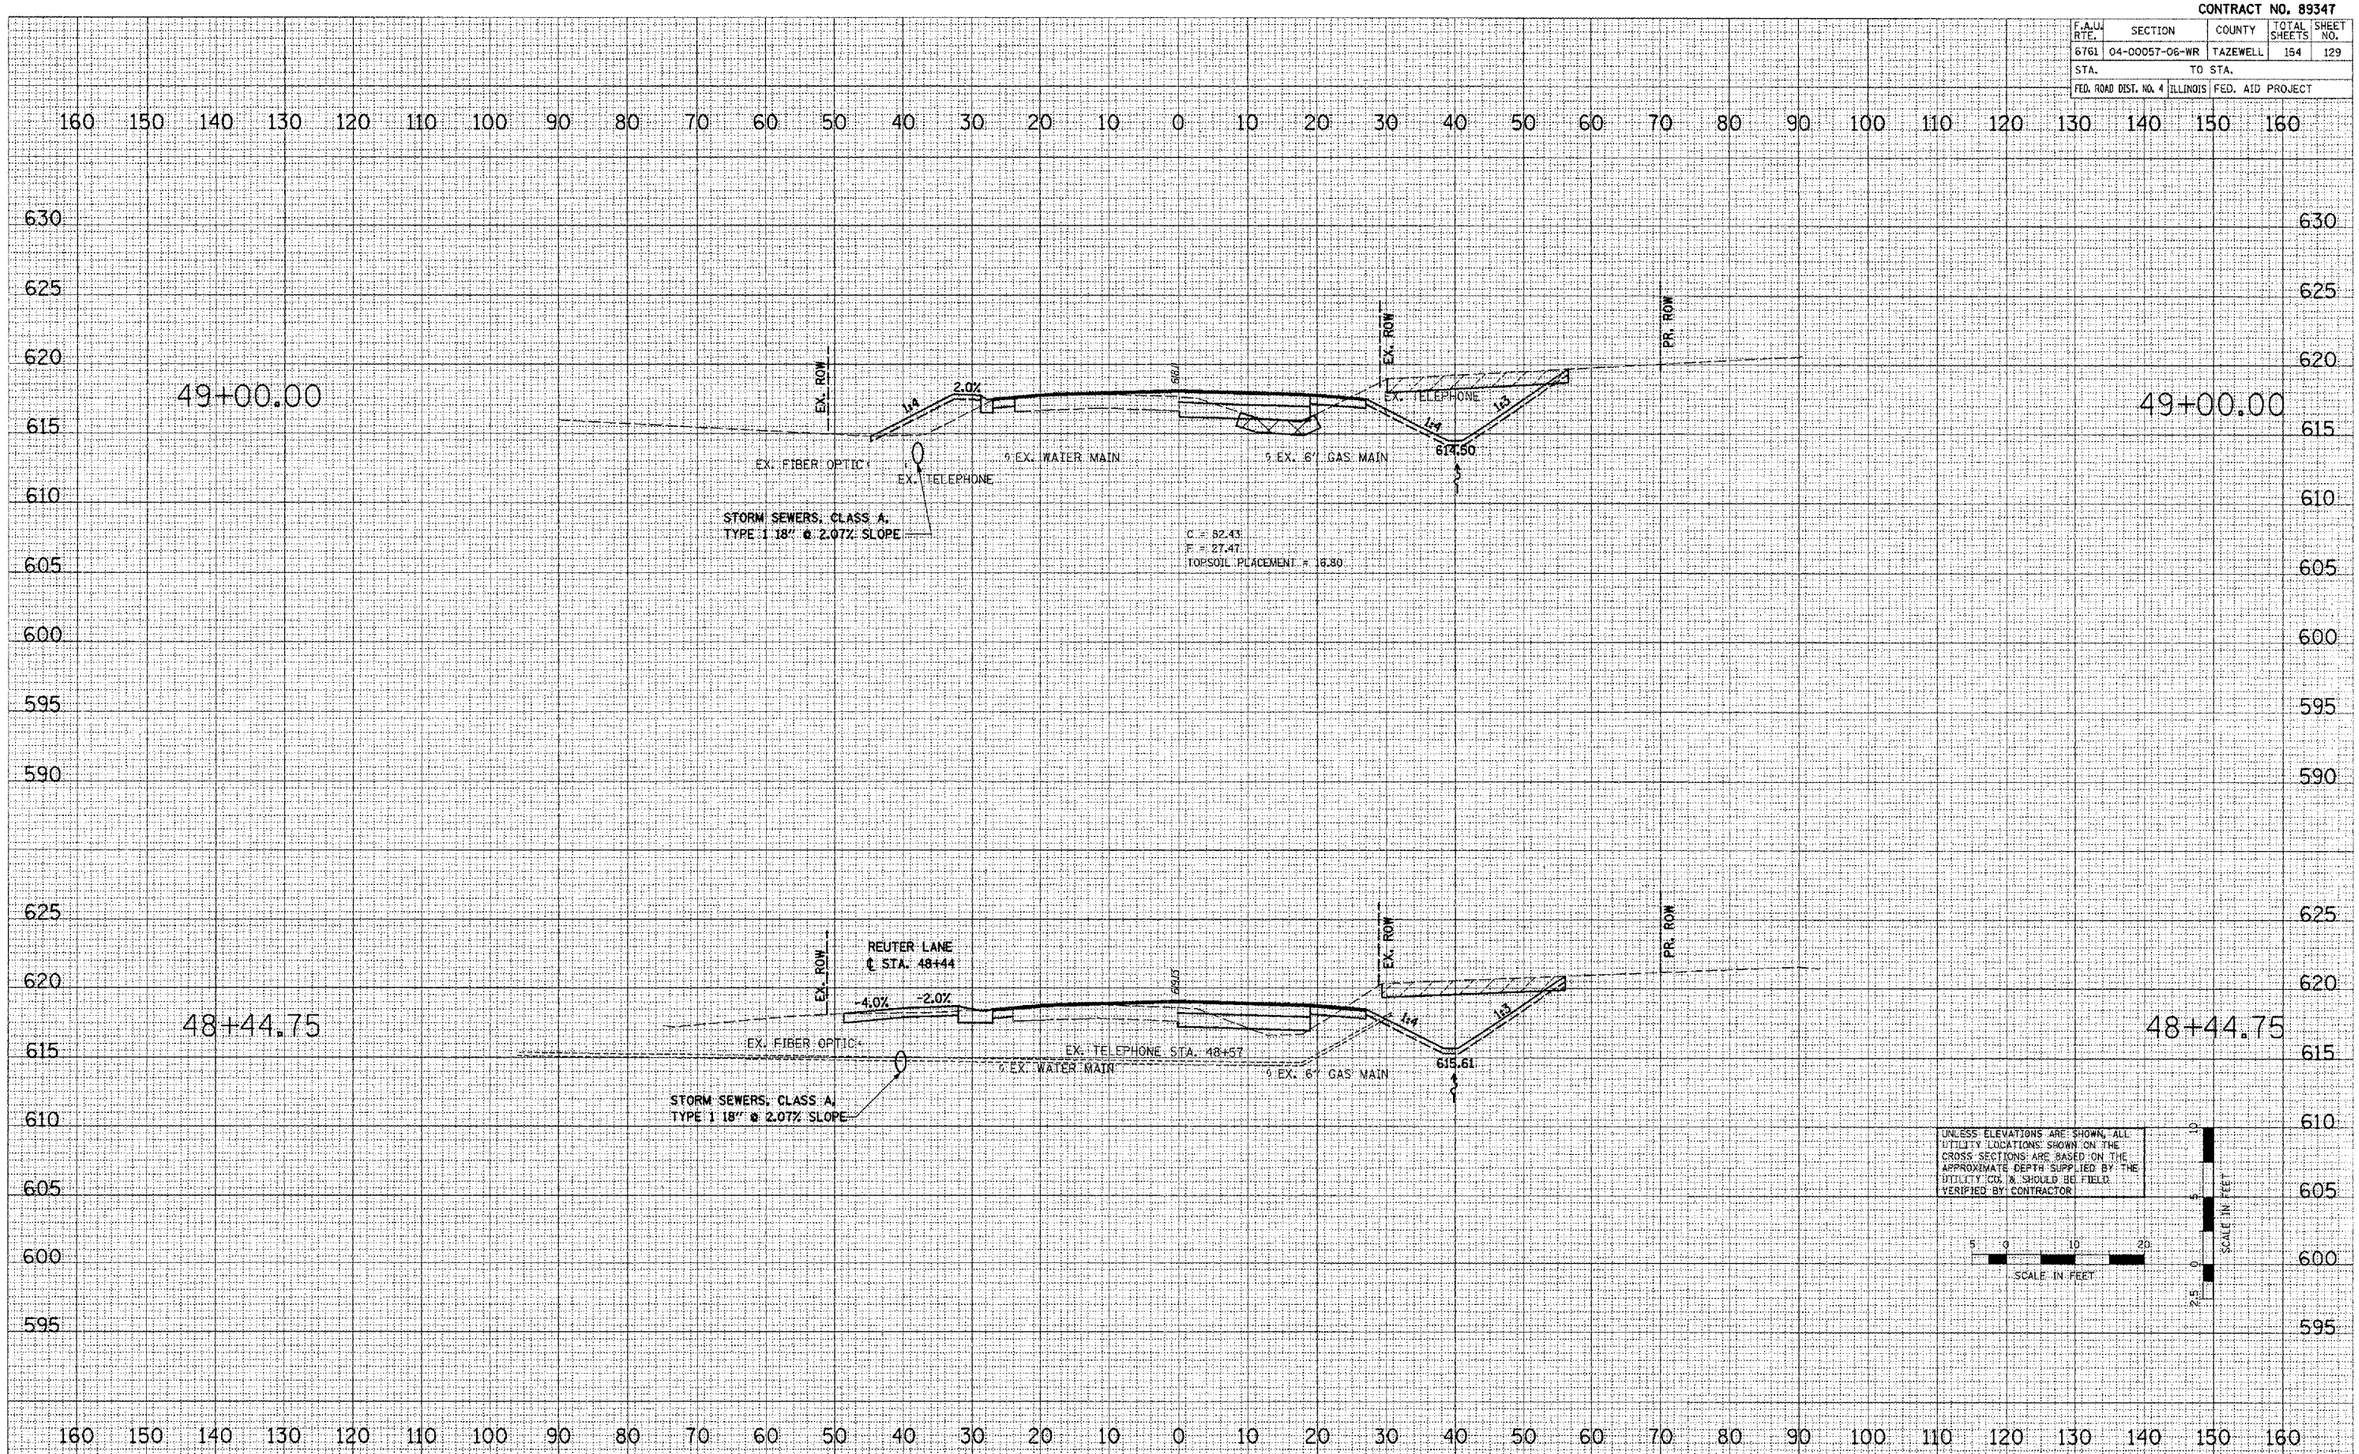

PLOT DATE = 2/8/2008
FILE NAME = L:\2006026679\DGN\PLANS\XS-PRO-BROWN2-sheets.dgn
PLOT SCALE = 10.0000 ' / IN.
USER NAME = IDOT

XS-PRO-BROWN2-sheets.dgn 2/8/2008 4:20:22 PM

BROADWAY – CROSS SECTIONS