CONTRACT NO. 93454

F.A. RTE.	SECTION	COUNTY	TOTAL SHEETS	SHEET NO.
	99-P4003-01-BT	ADAMS	92	51
STA.	TO STA.			

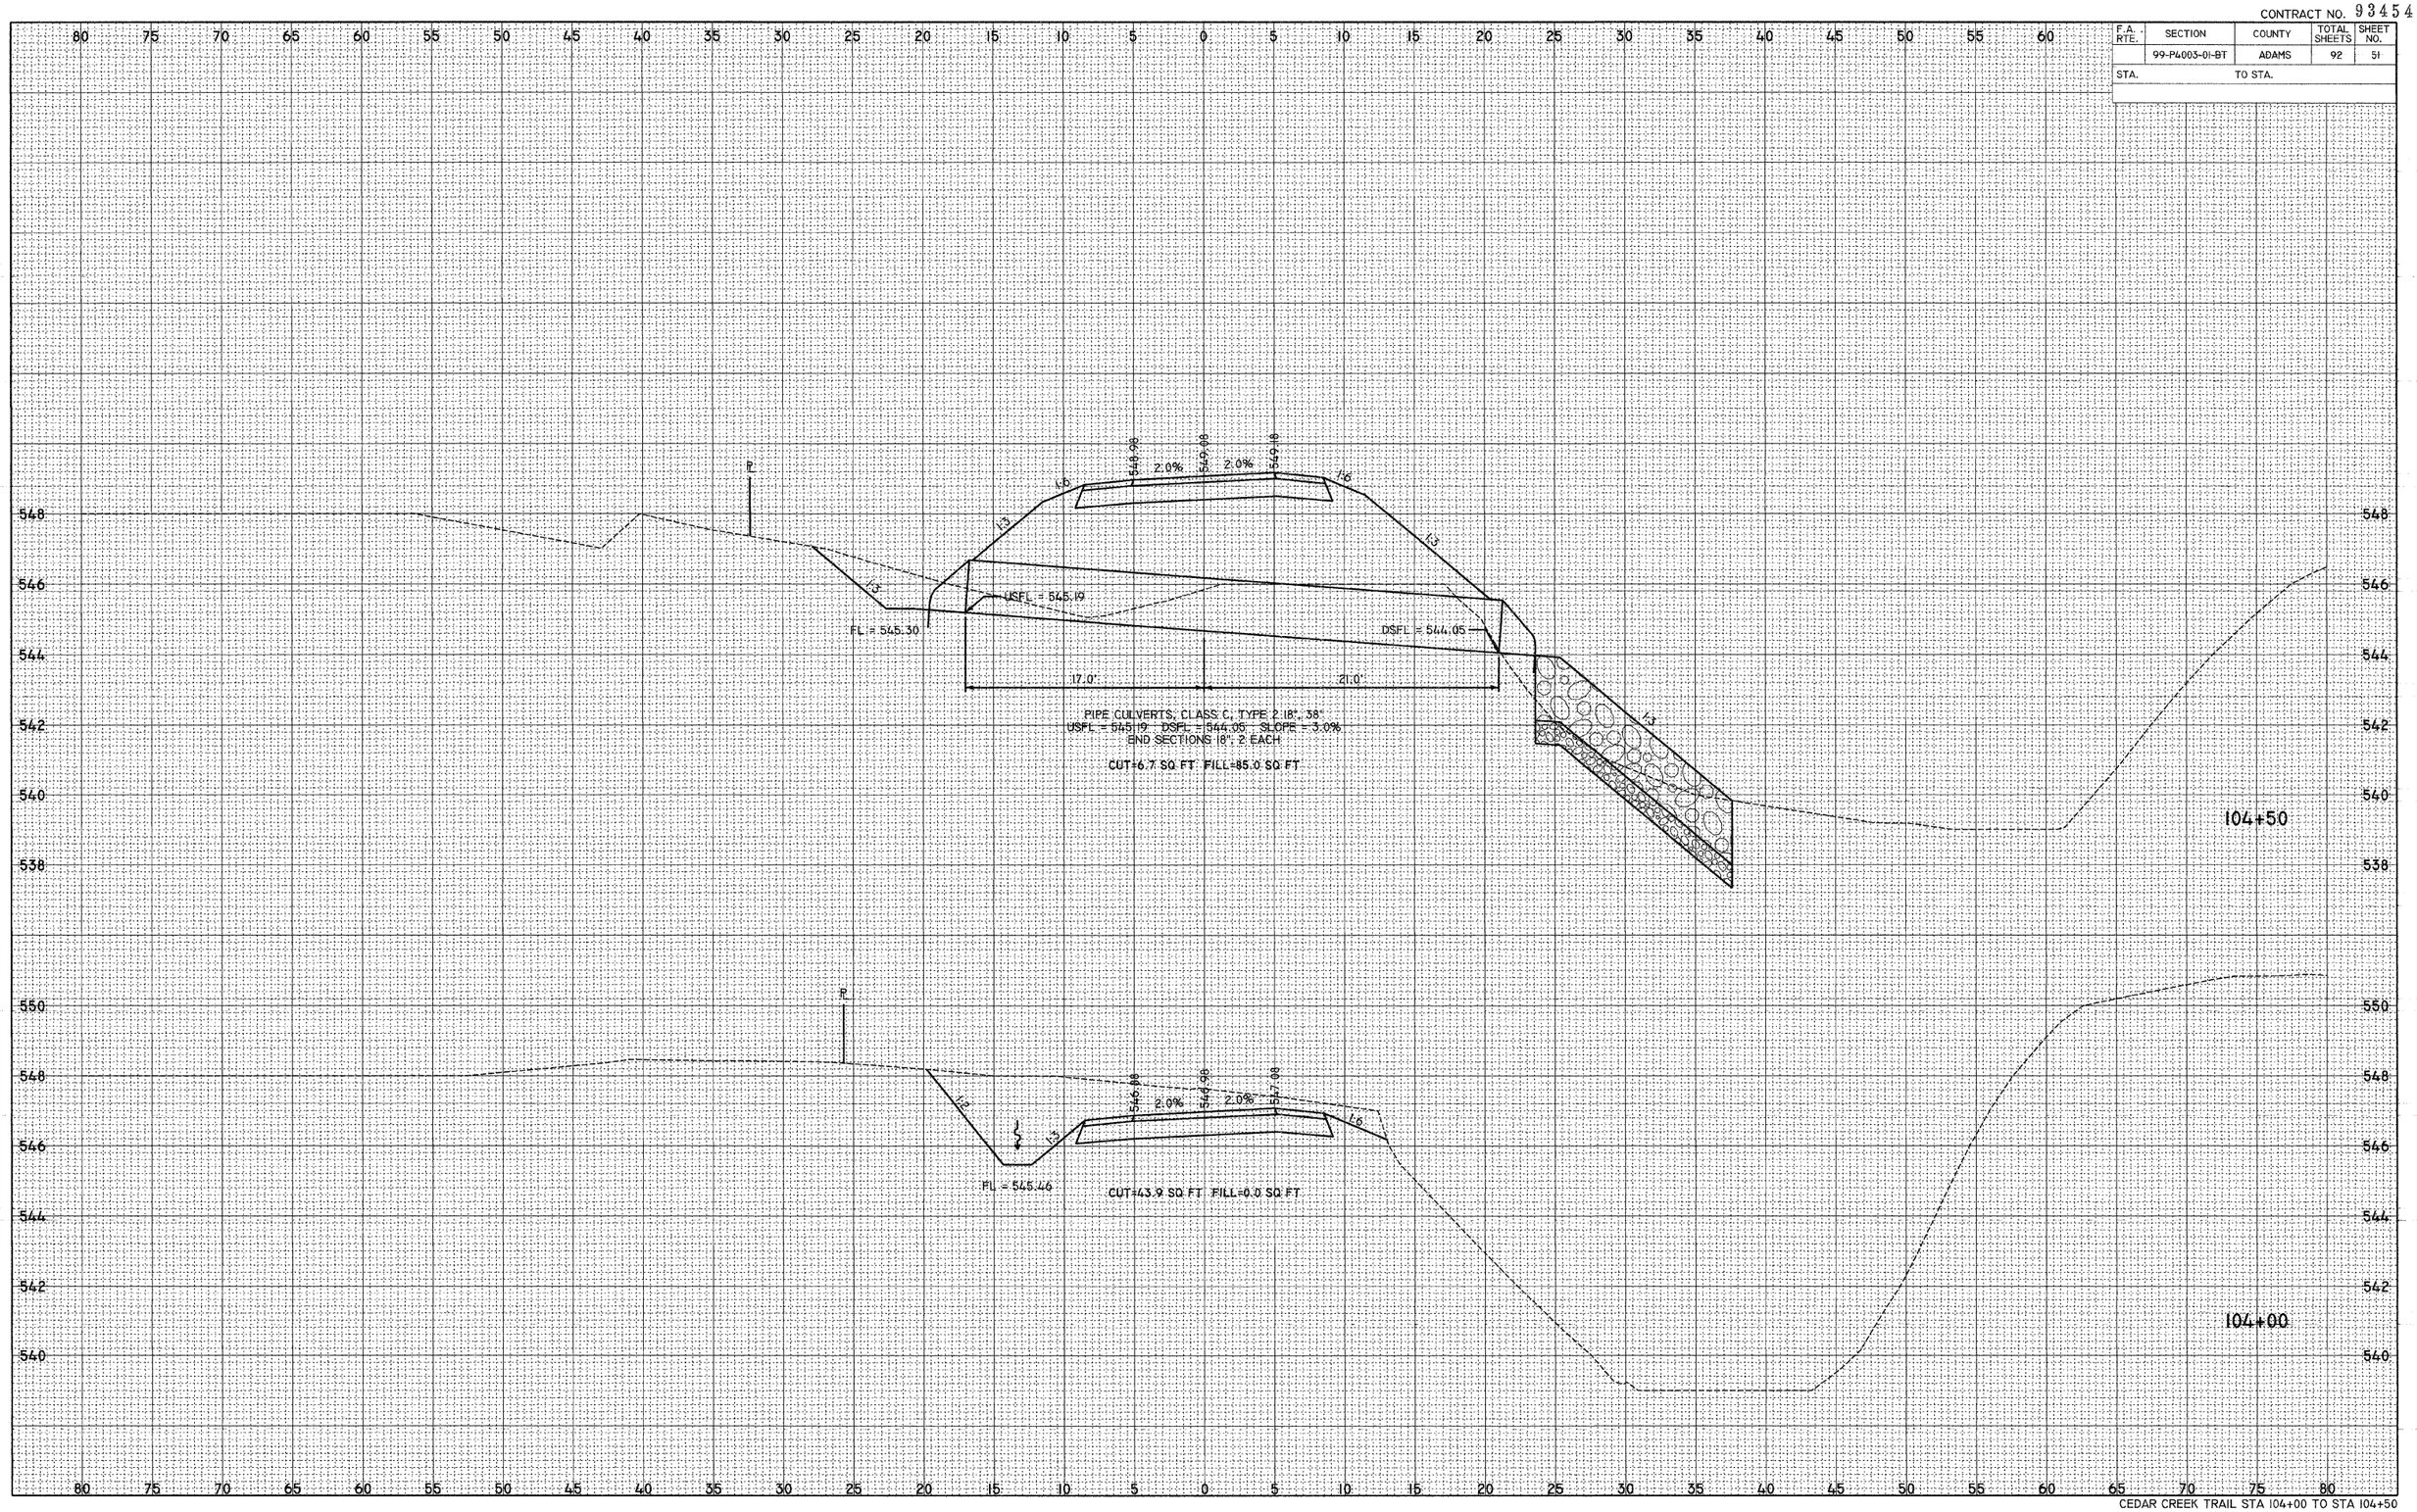

CEDAR CREEK TRAIL STA 104+00 TO STA 104+50

FINAL SURVEY — NOTE BOOK — NO. — BY — DATE
SURVEYED
PLOTTED
TEMPLATE
AREAS
AREAS CHECKED

ORIGINAL SURVEY — NOTE BOOK — NO. — BY — DATE
SURVEYED
PLOTTED
TEMPLATE
AREAS
AREAS CHECKED

PLOT DATE = 2/1/2008
FILE NAME = P:\94\Les\94201\94201_03\CONST_PLANS\CONST_PROFILE_104+00.dgn
PLOT SCALE = 3.0000 ' / IN.
USER NAME = tbb