CONTRACT NO. 93454

F.A. RTE.	SECTION	COUNTY	TOTAL SHEETS	SHEET NO.
	99-P4003-01-BT	ADAMS	92	57
STA.	TO STA.			

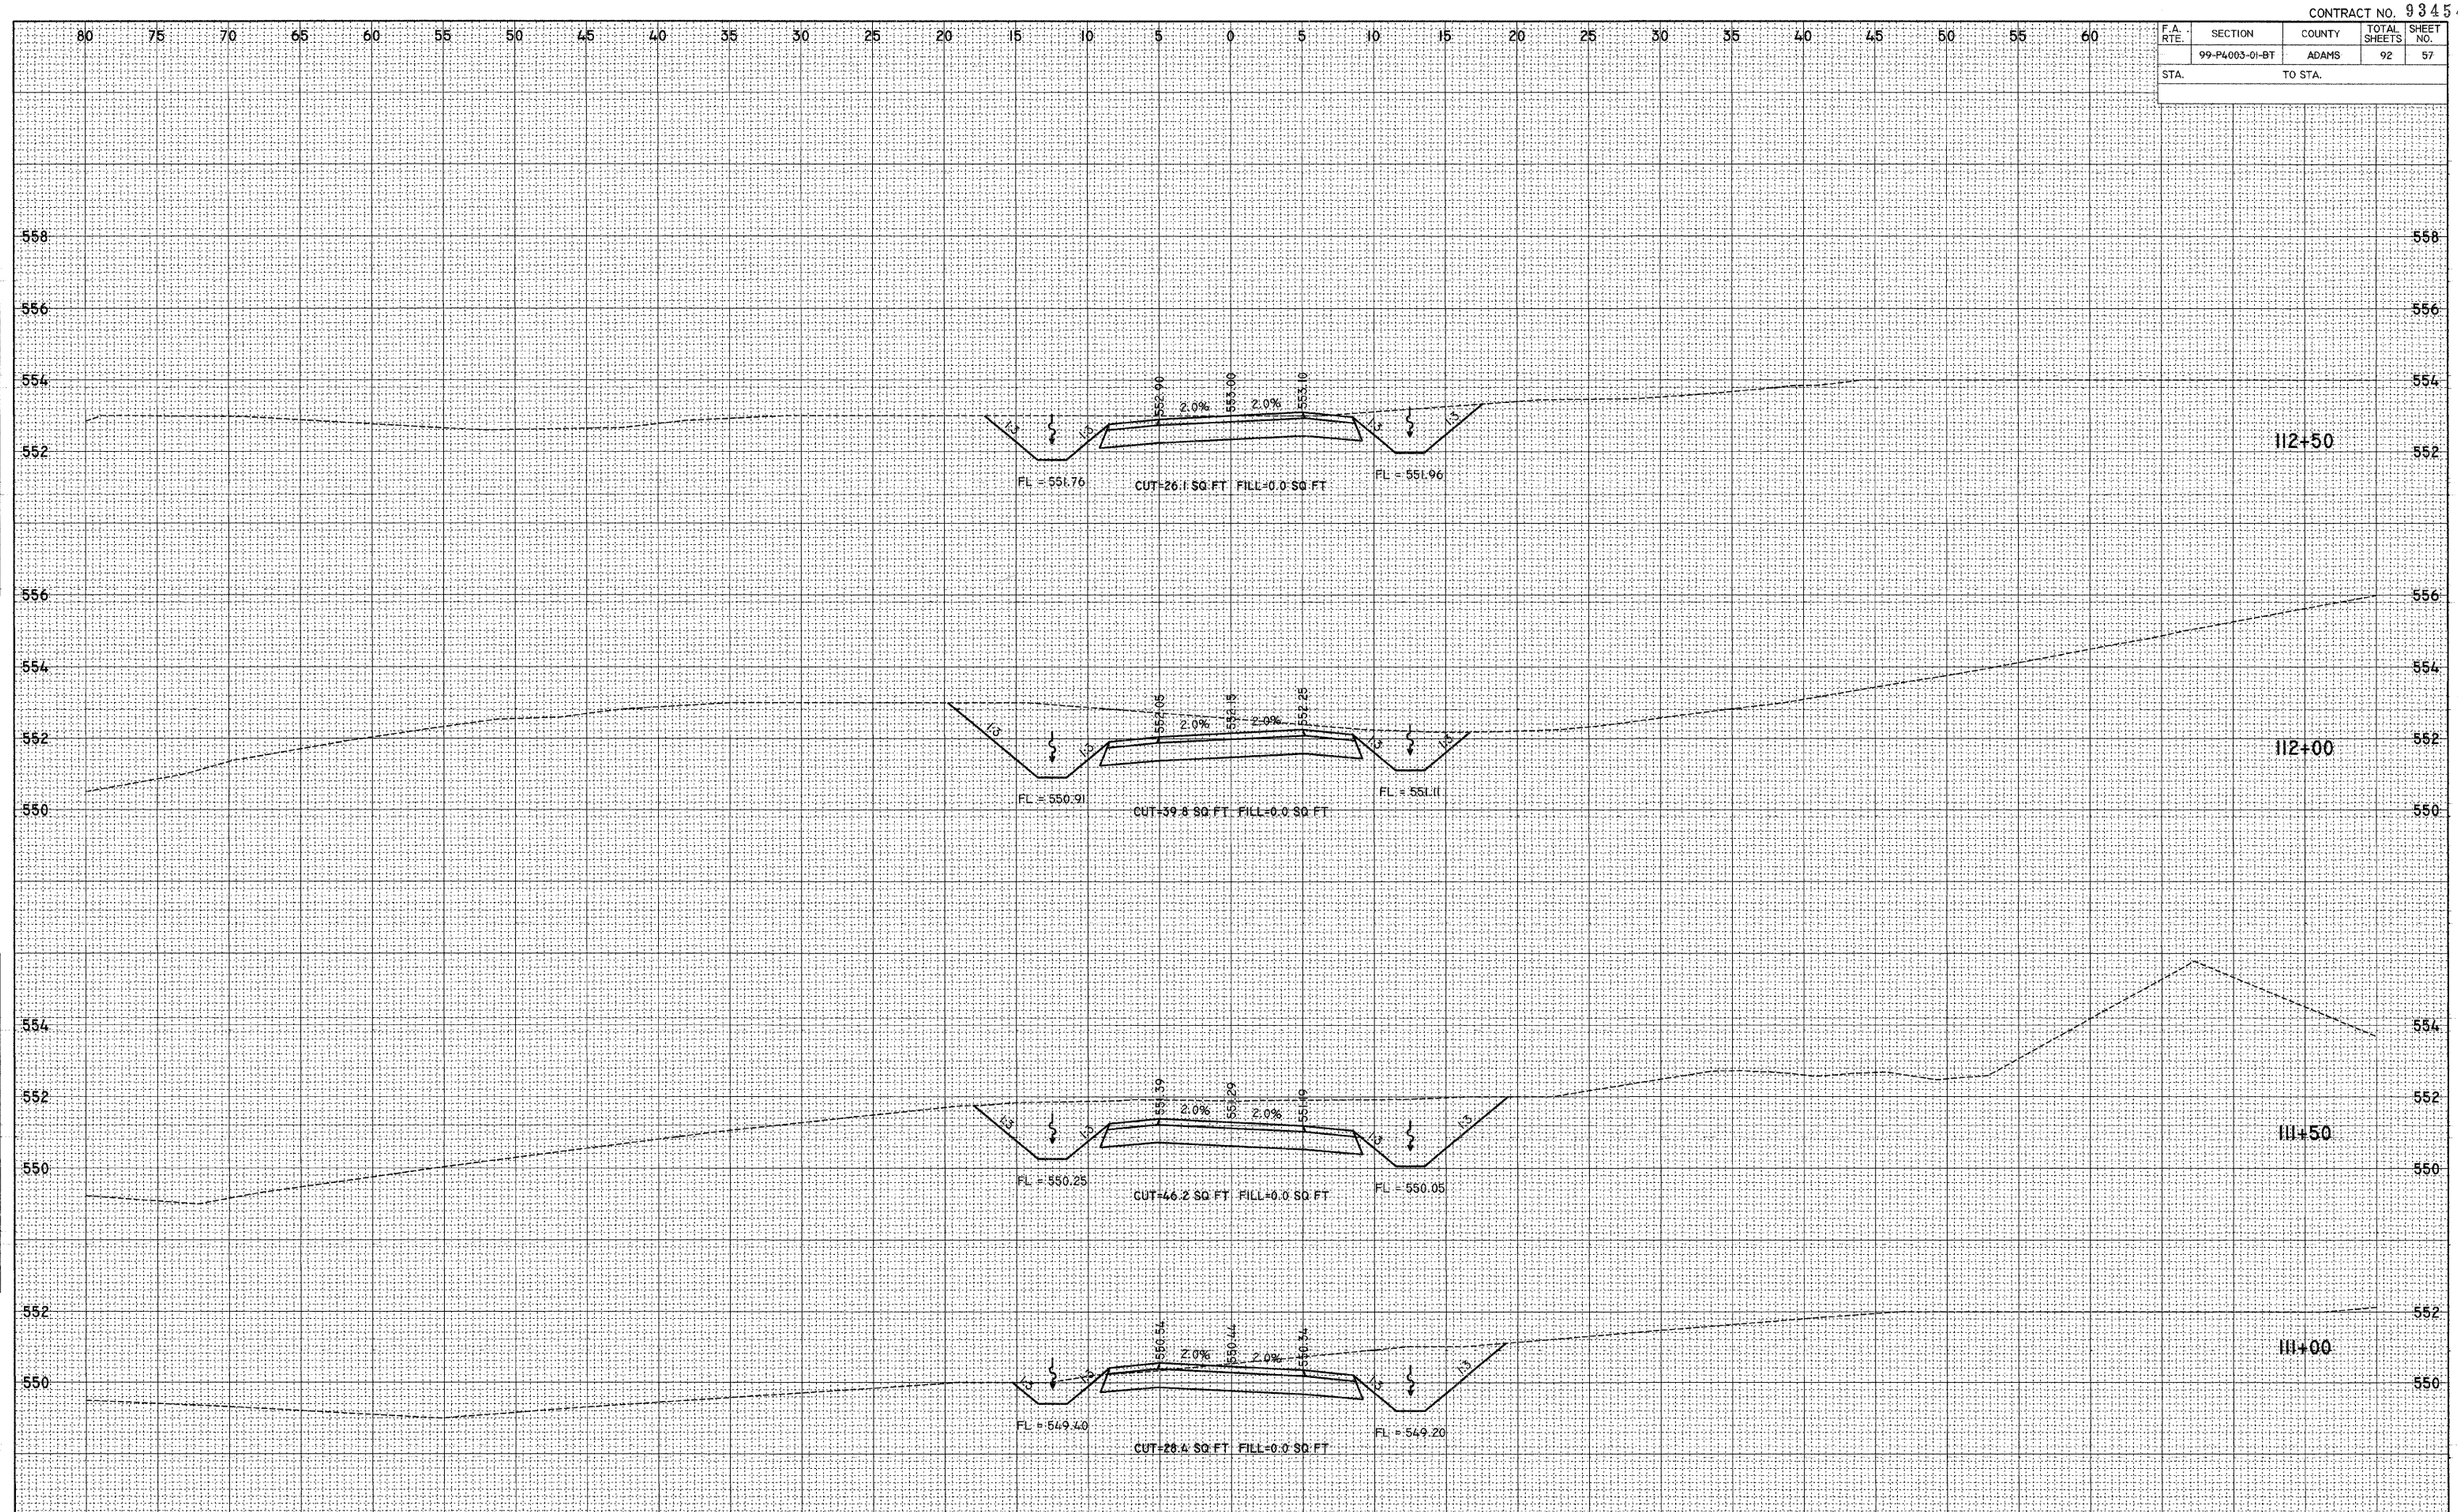

FINAL SURVEY		BY	DATE
	SURVEYED		
	COMPUTED		
	NOTE BOOK		
	TEMPLATE		
	AREAS		
NO.	AREAS CHECKED		

ORIGINAL SURVEY		BY	DATE
	SURVEYED		
	COMPUTED		
	NOTE BOOK		
	TEMPLATE		
	AREAS		
NO.	AREAS CHECKED		

PLOT DATE = 2/1/2008
FILE NAME = P:\194FILES\194A001\194A001_L3\CONST_PLANS\TRACE\TRACE_T4.DGN
PLOT SCALE = 5.0000 ' / IN.
USER NAME = 5969

CEDAR CREEK TRAIL STA 111+00 TO STA 102+50