CONTRACT NO. 93454

F.A. RTE.	SECTION	COUNTY	TOTAL SHEETS	SHEET NO.
	99-P4003-01-BT	ADAMS	92	64
STA.		TO STA.		

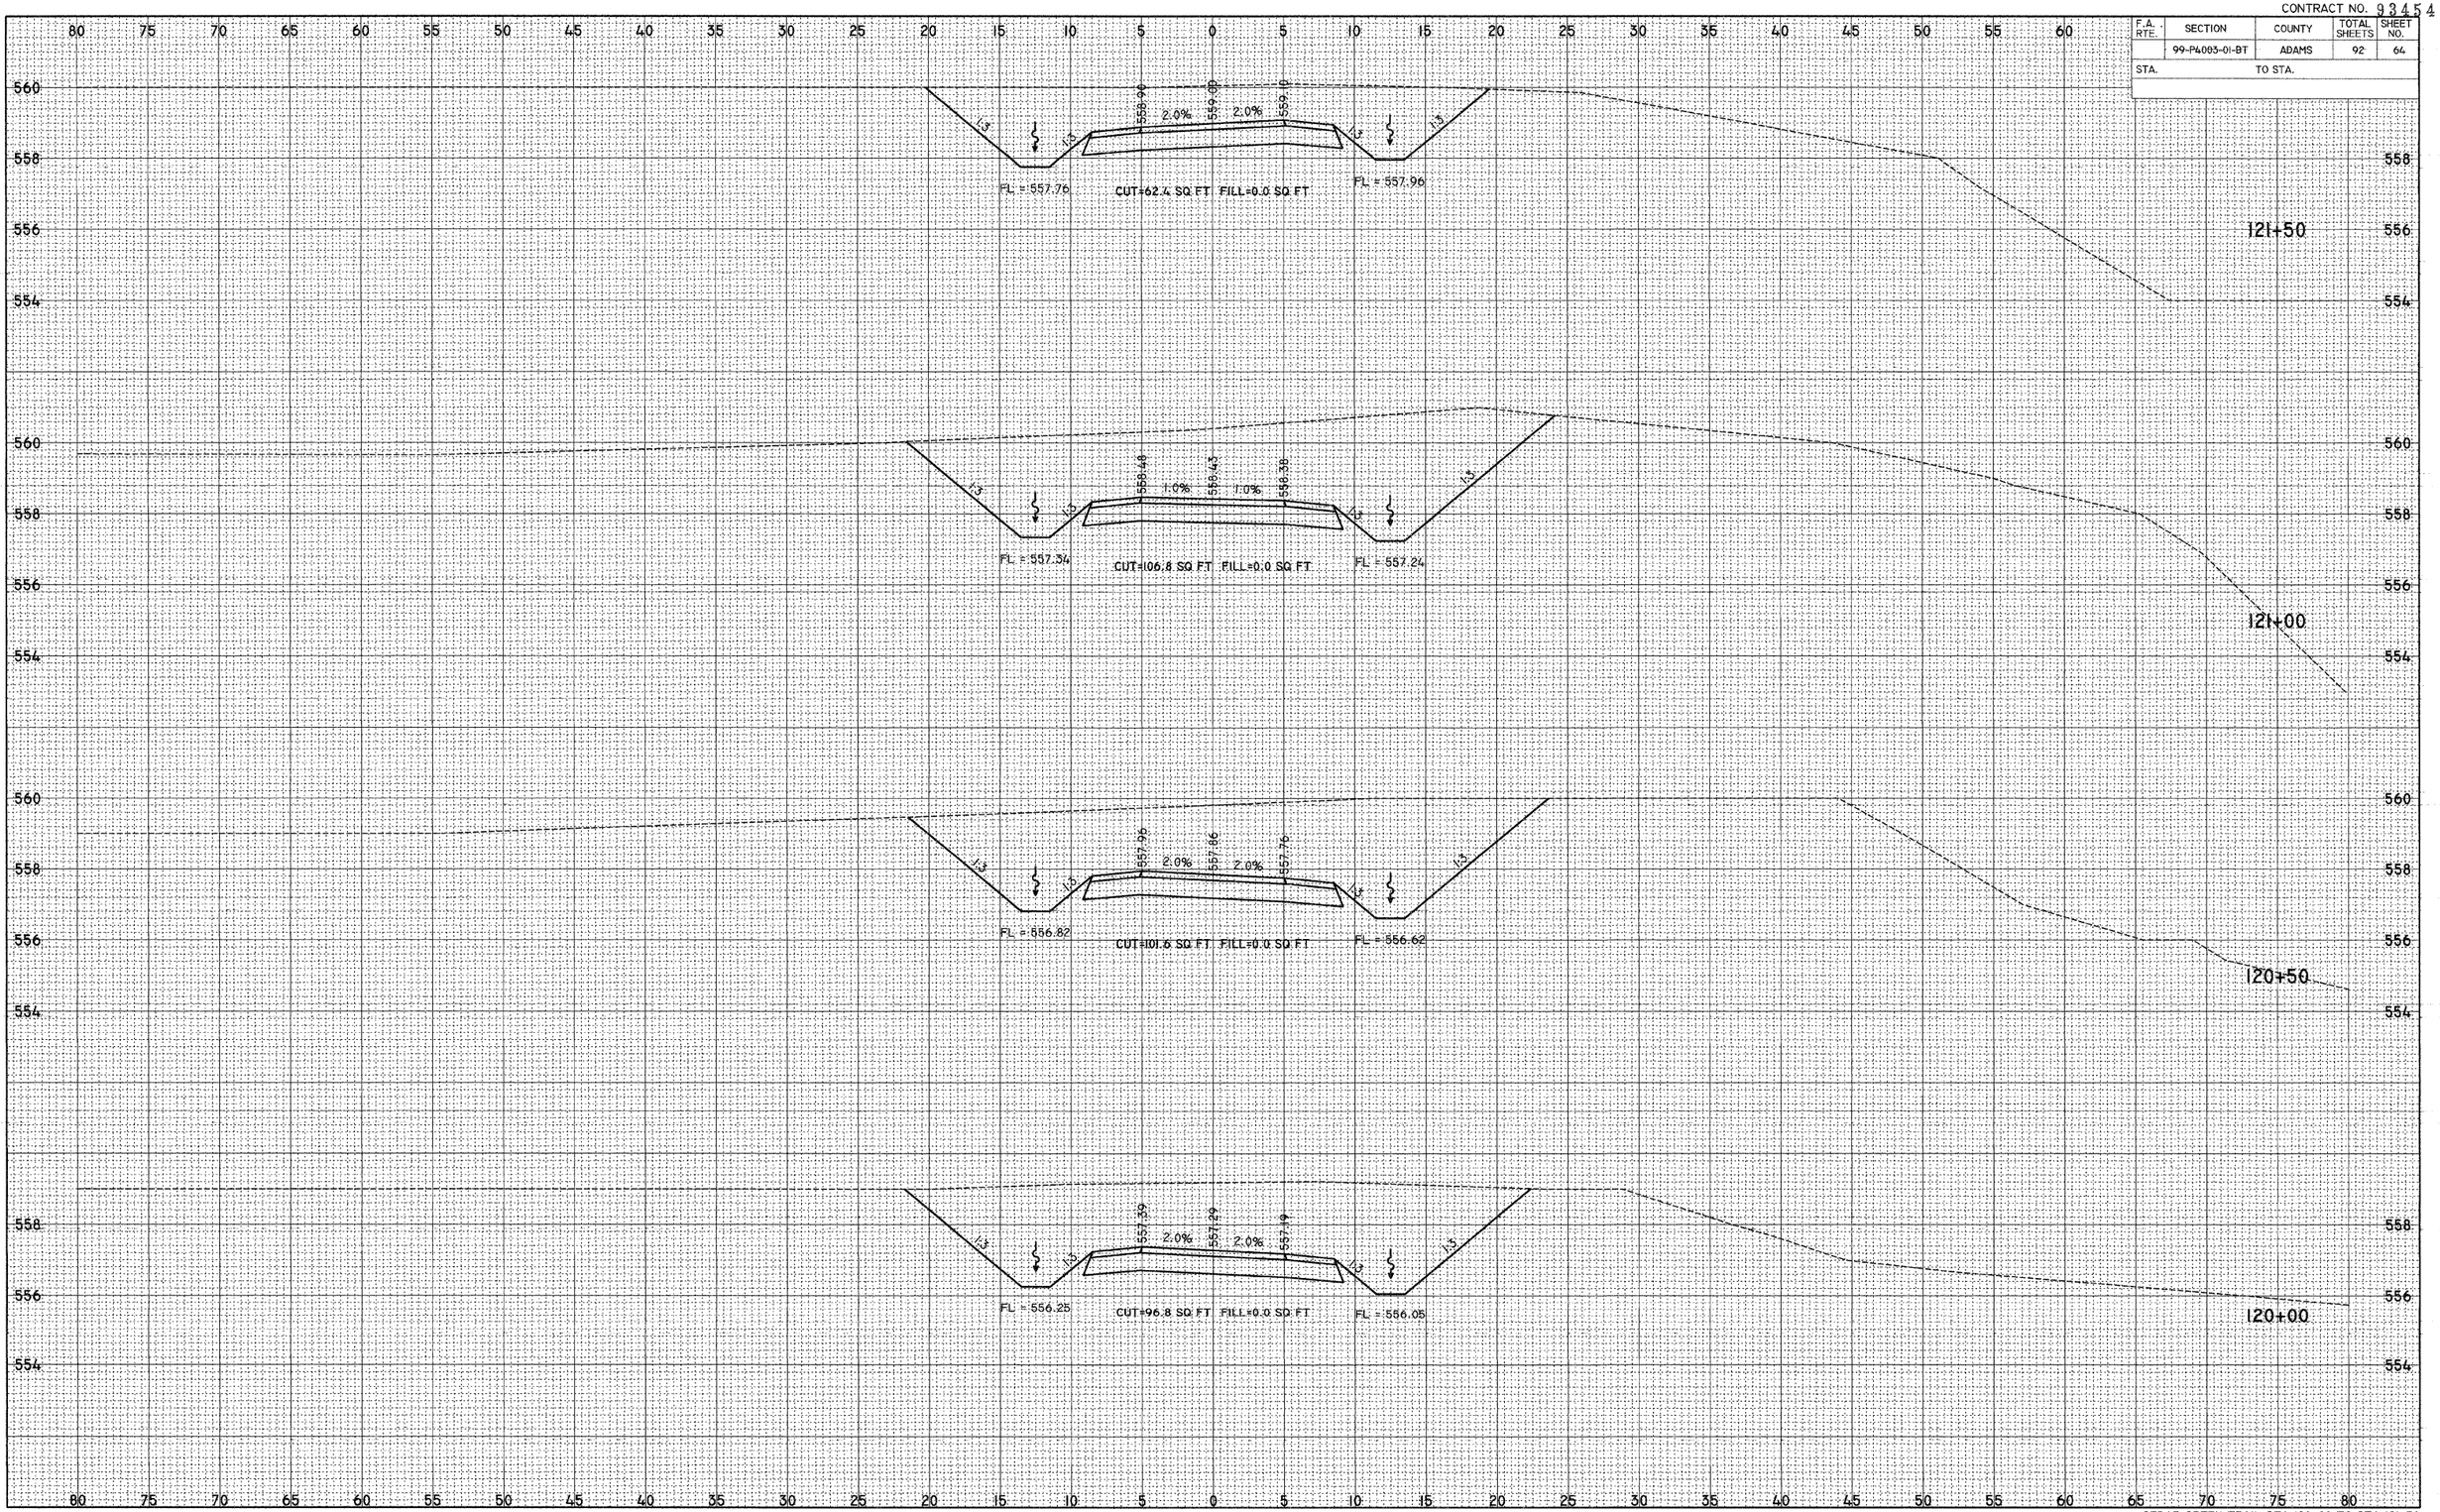

CEDAR CREEK TRAIL STA 120+00 TO STA 121+50

FINAL SURVEY		BY	DATE
	SURVEYED		
	PLOTTED		
NOTE BOOK	TEMPLATE		
	AREAS		
NO.	AREAS CHECKED		

ORIGINAL SURVEY		BY	DATE
	SURVEYED		
	PLOTTED		
	TEMPLATE		
	AREAS		
NO.	AREAS CHECKED		

PLOT DATE = 2/1/2013
FILE NAME = P:\64FILES\64301\64301J1\CONST_PLANS\TRACE\64301J1TRACE.DGN
PLOT SCALE = 5.0000 ' / IN.
USER NAME = 329