CONTRACT NO. 93454

F.A. RTE.	SECTION	COUNTY	TOTAL SHEETS	SHEET NO.
	99-P4003-01-BT	ADAMS	92	65
STA.	TO STA.			

NO.	NOTE BOOK	BY	DATE
	FINAL SURVEY		
	SURVEYED		
	PLOTTED		
	TEMPLATE		
	AREAS		
	AREAS CHECKED		

NO.	NOTE BOOK	BY	DATE
	ORIGINAL SURVEY		
	SURVEYED		
	PLOTTED		
	TEMPLATE		
	AREAS		
	AREAS CHECKED		

PLOT DATE = 2/1/2018
FILE NAME = P:\94Files\94-5011\94-5011\5\CONST_PLANS\ROADWAY\94-5011_TYPICALS.dgn
PLOT SCALE = 5.0000 ' / IN.
USER NAME = bbg

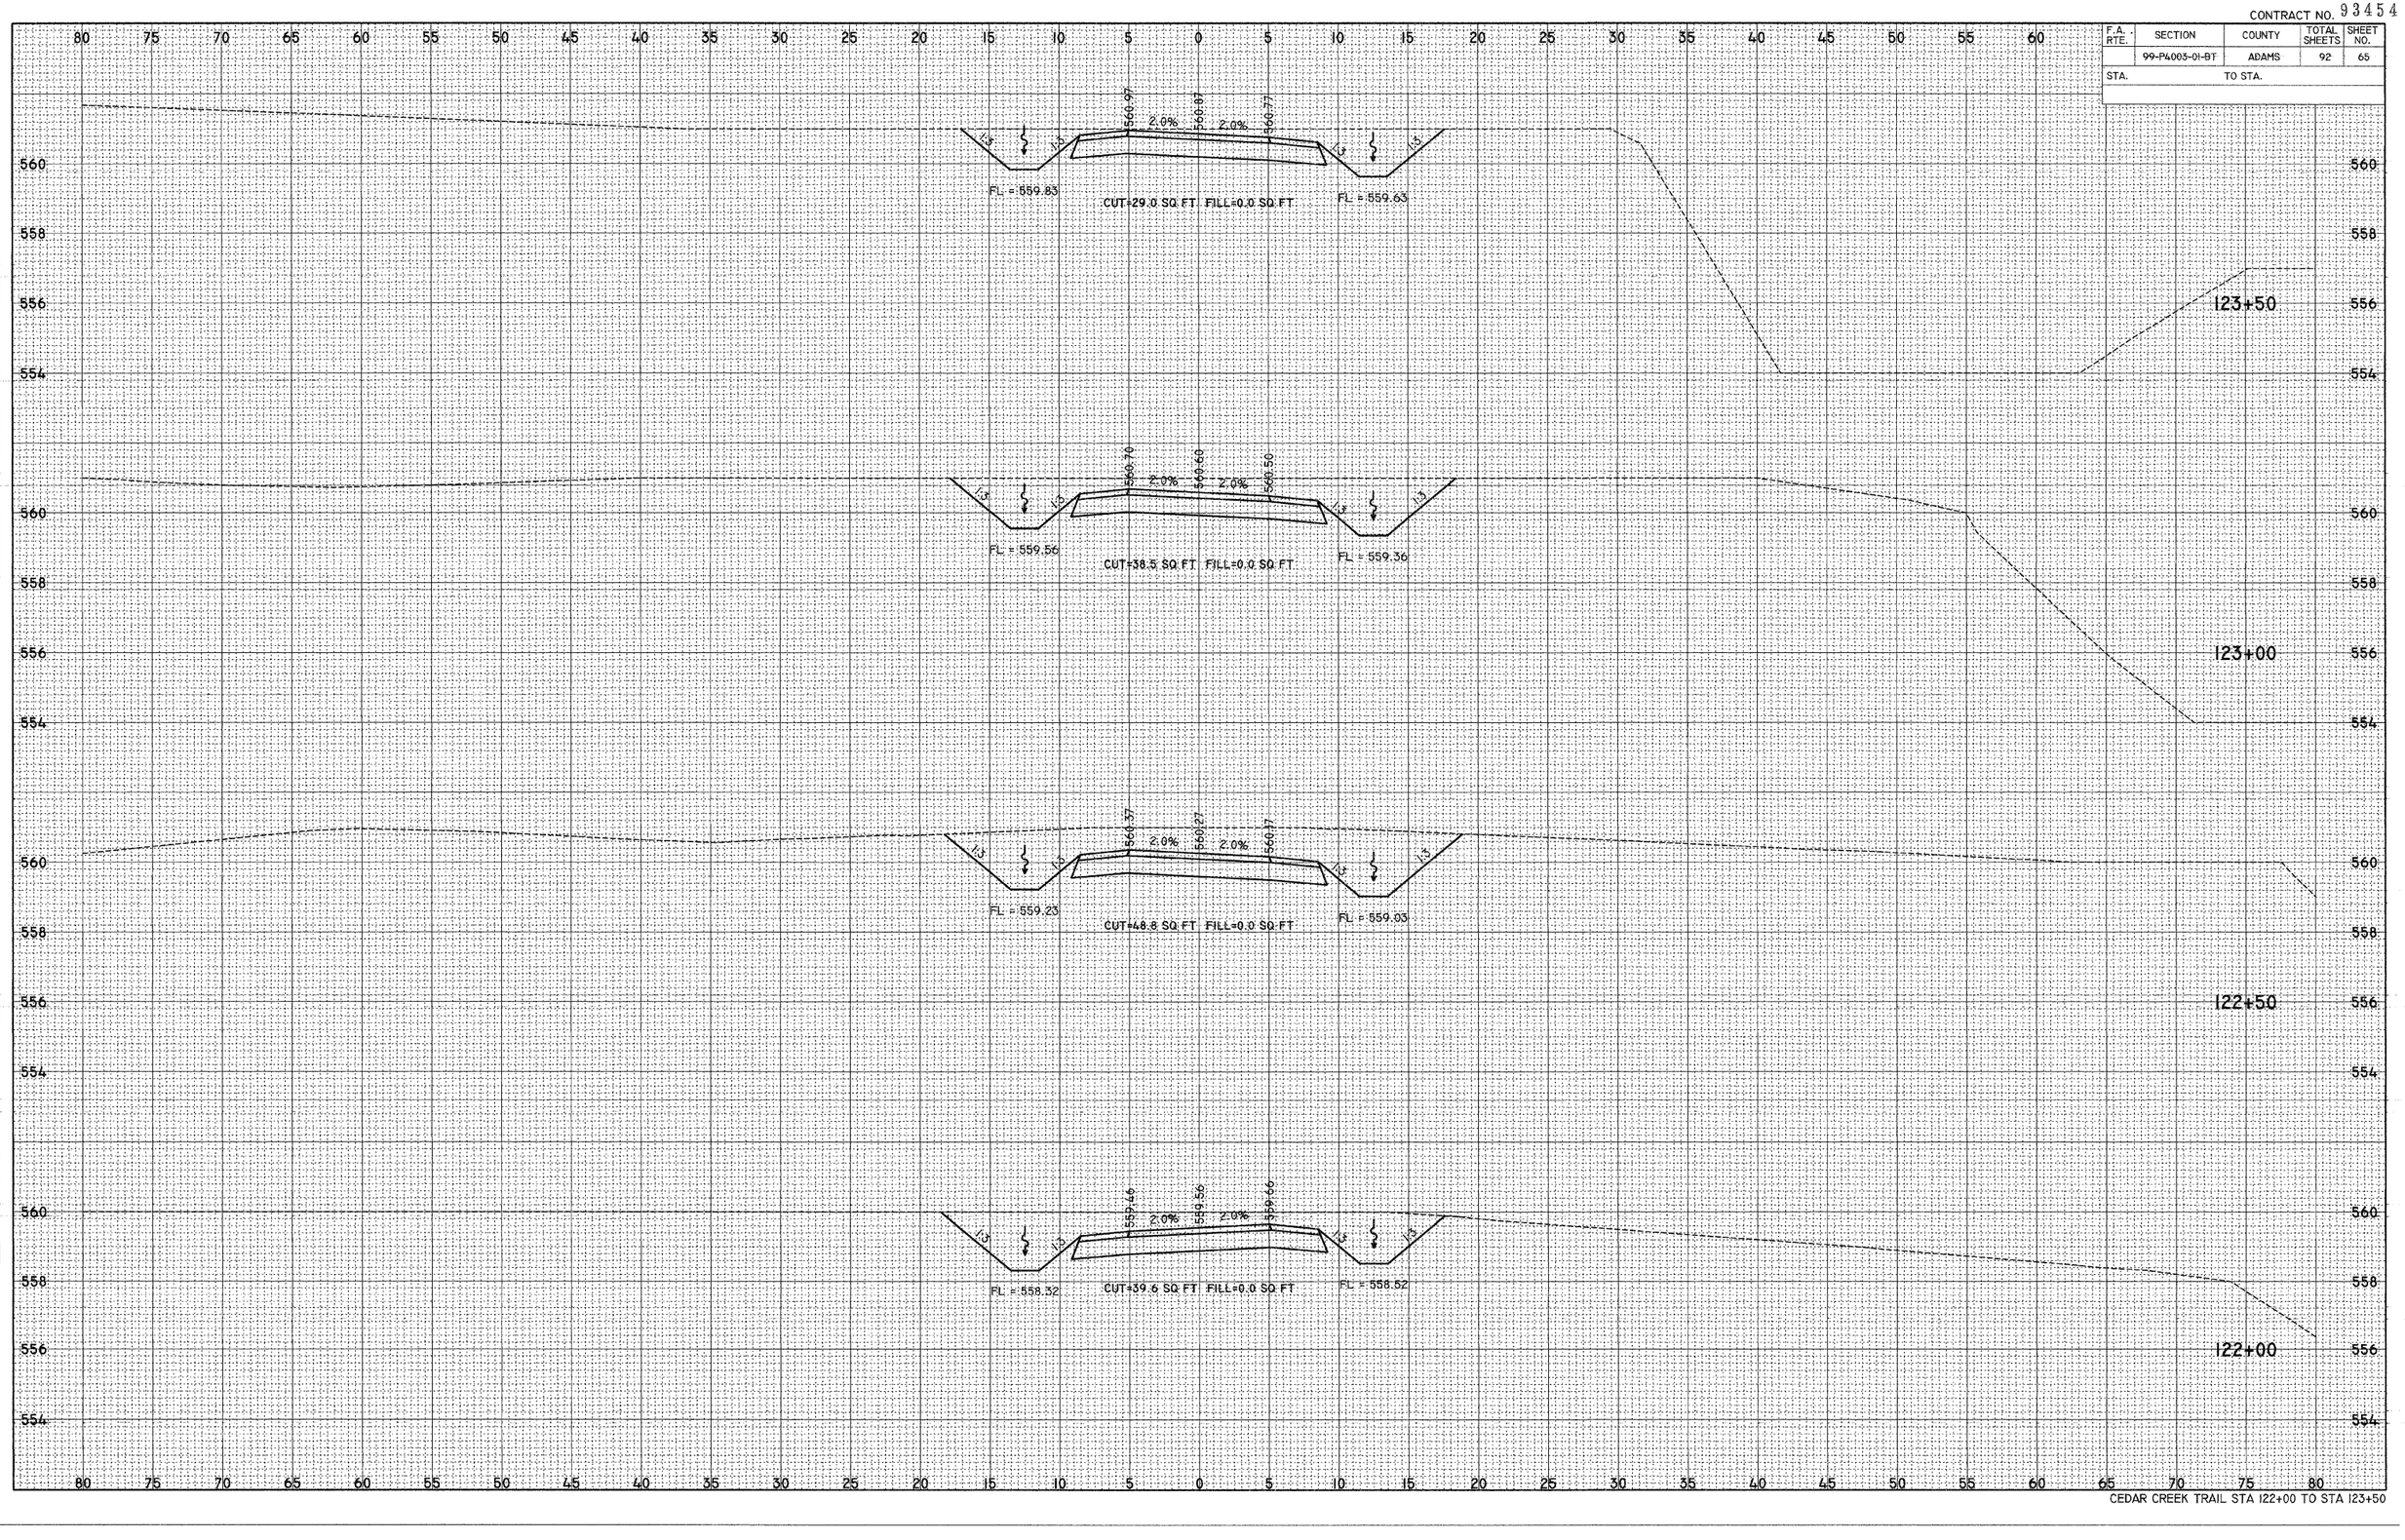

CEDAR CREEK TRAIL STA 122+00 TO STA 123+50