CONTRACT NO. 93454

F.A. RTE.	SECTION	COUNTY	TOTAL SHEETS	SHEET NO.
	99-P4003-01-BT	ADAMS	92	75
STA.		TO STA.		

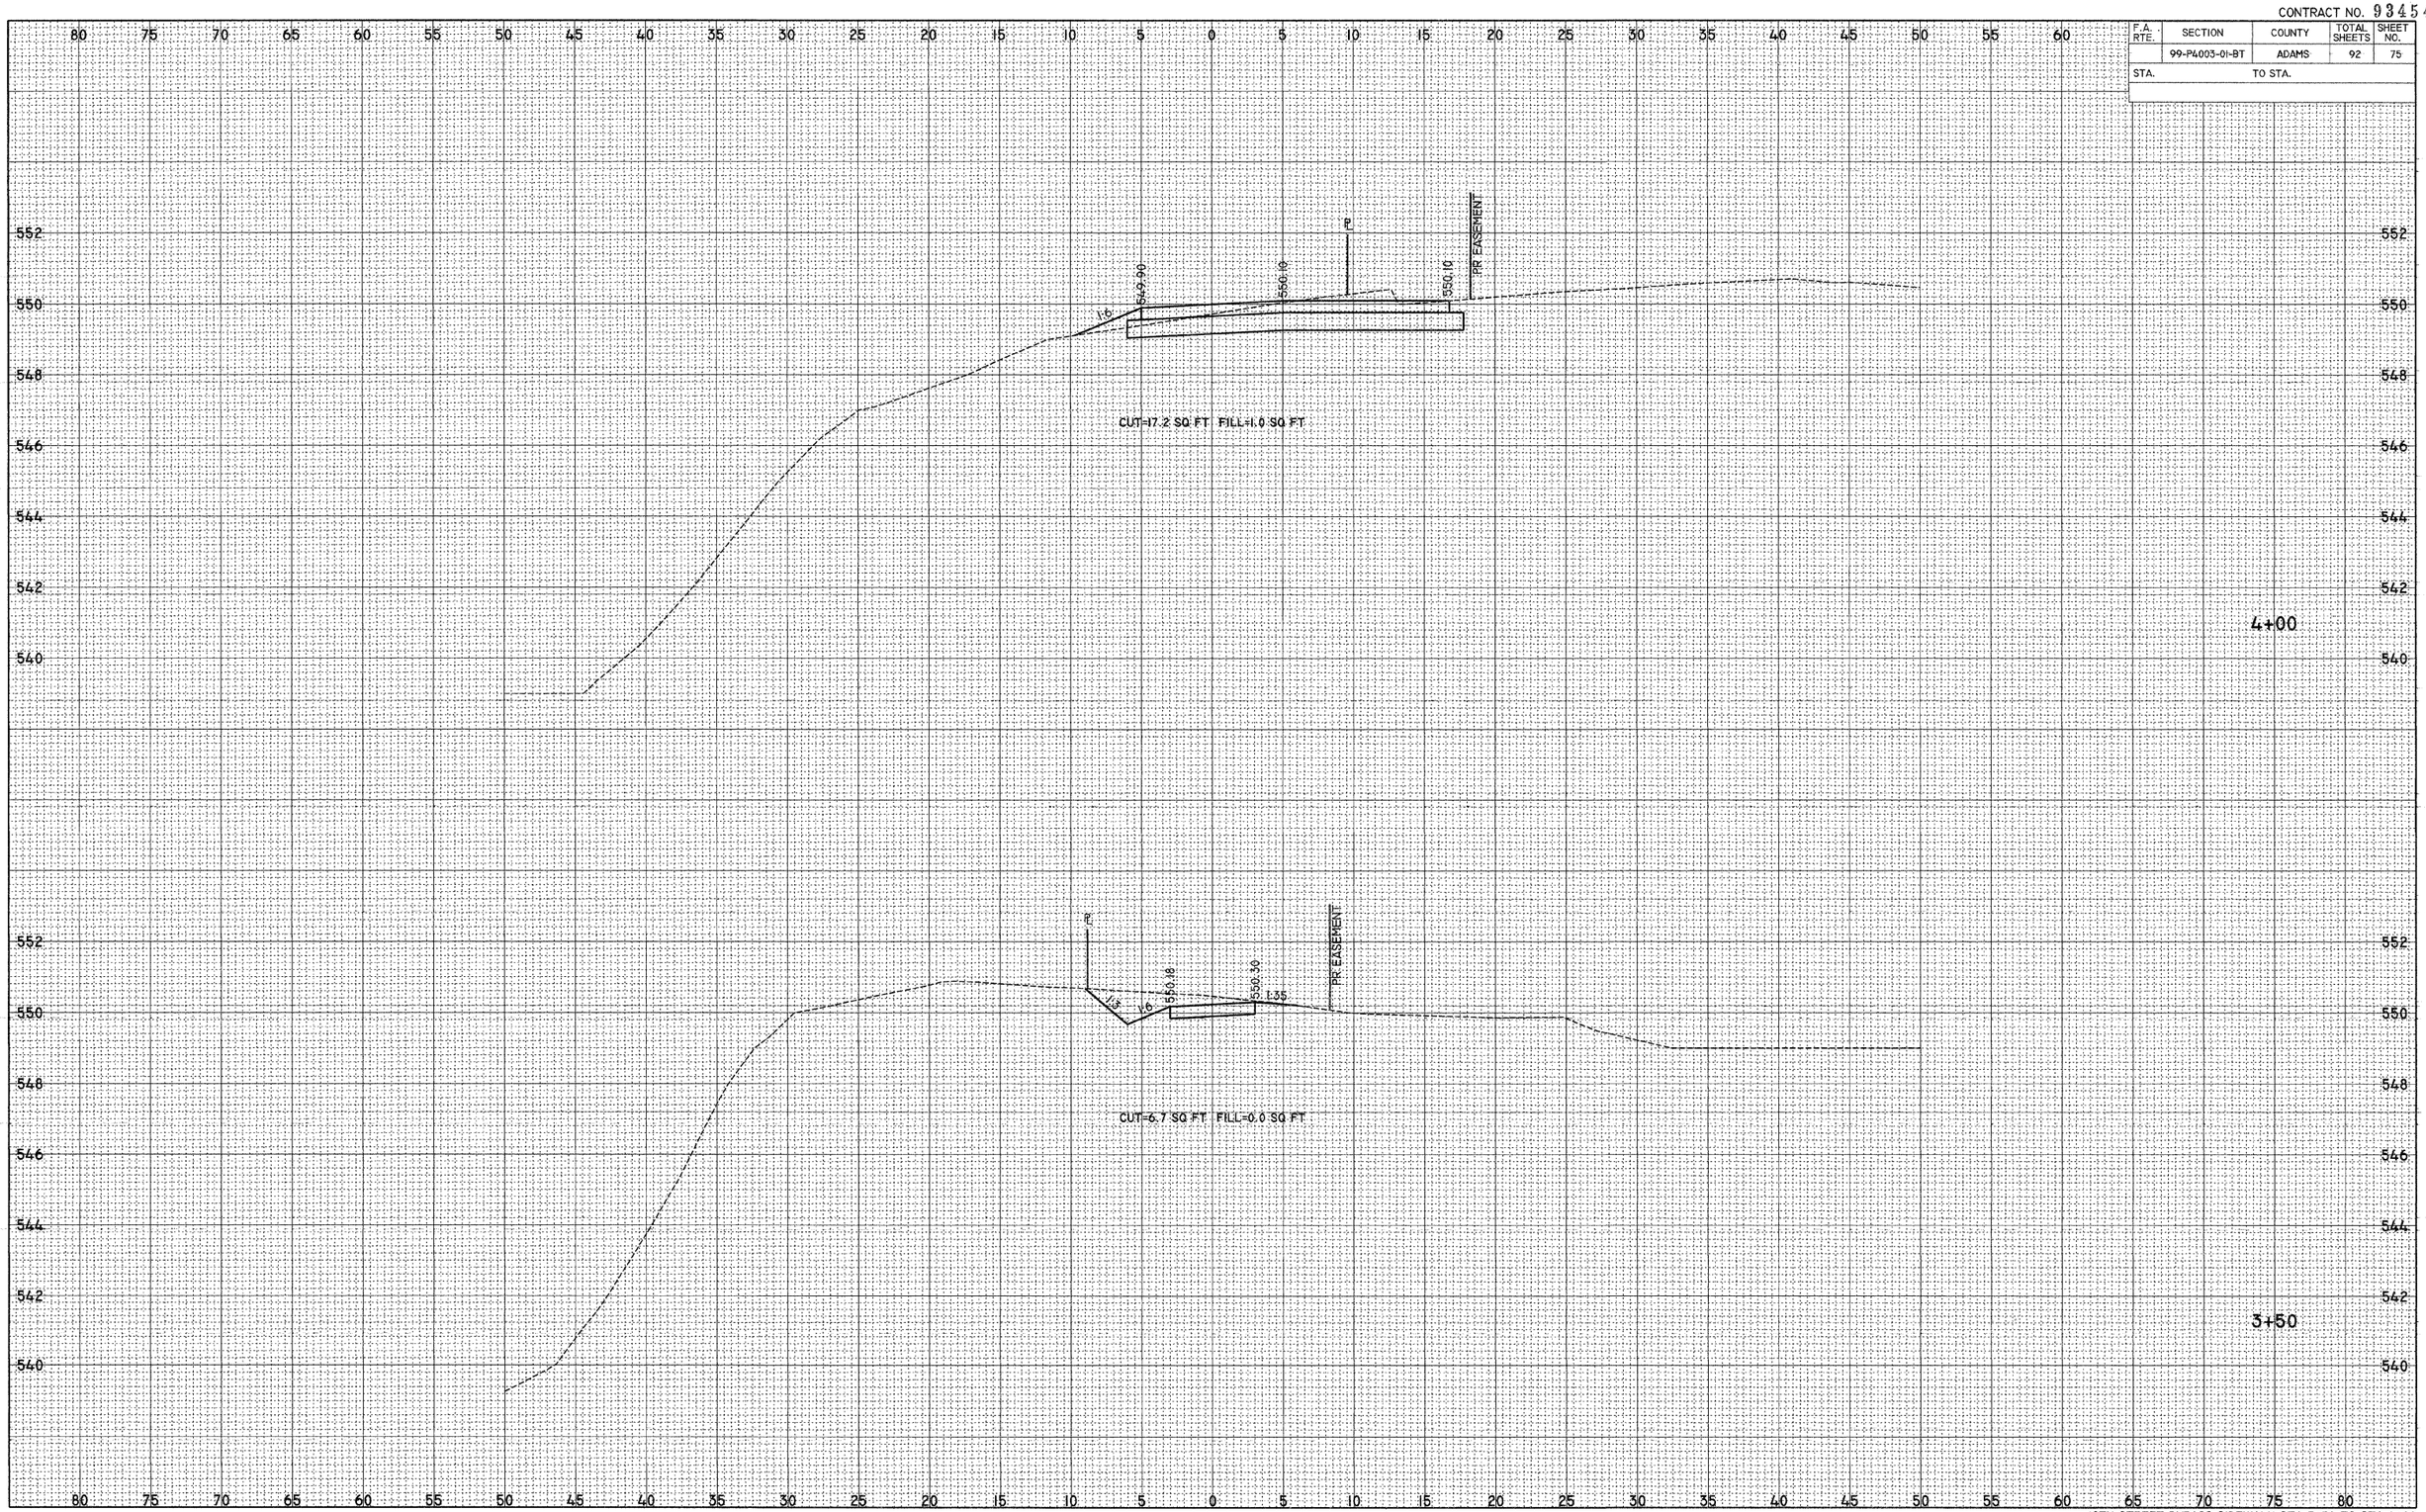

12TH STREET BYPASS SIDEWALK STA 3+50 TO STA 4+00

FINAL SURVEY		BY	DATE
	SURVEYED		
	PLOTTED		
NOTE BOOK	TEMPLATE		
	AREAS		
NO.	AREAS CHECKED		

ORIGINAL SURVEY		BY	DATE
	SURVEYED		
	PLOTTED		
	TEMPLATE		
	AREAS		
NO.	AREAS CHECKED		

PLOT DATE = 2/1/2008
FILE NAME = P:\194_FILES\194_501\194_501_IS\CONST_PLANS\07224TB5W01_PLAN.DGN
PLOT SCALE = 5.0000 ' / IN.
USER NAME = 5819