CONTRACT NO. 93454

F.A. RTE.	SECTION	COUNTY	TOTAL SHEETS	SHEET NO.
	99-P4003-01-BT	ADAMS	92	78
STA.		TO STA.		

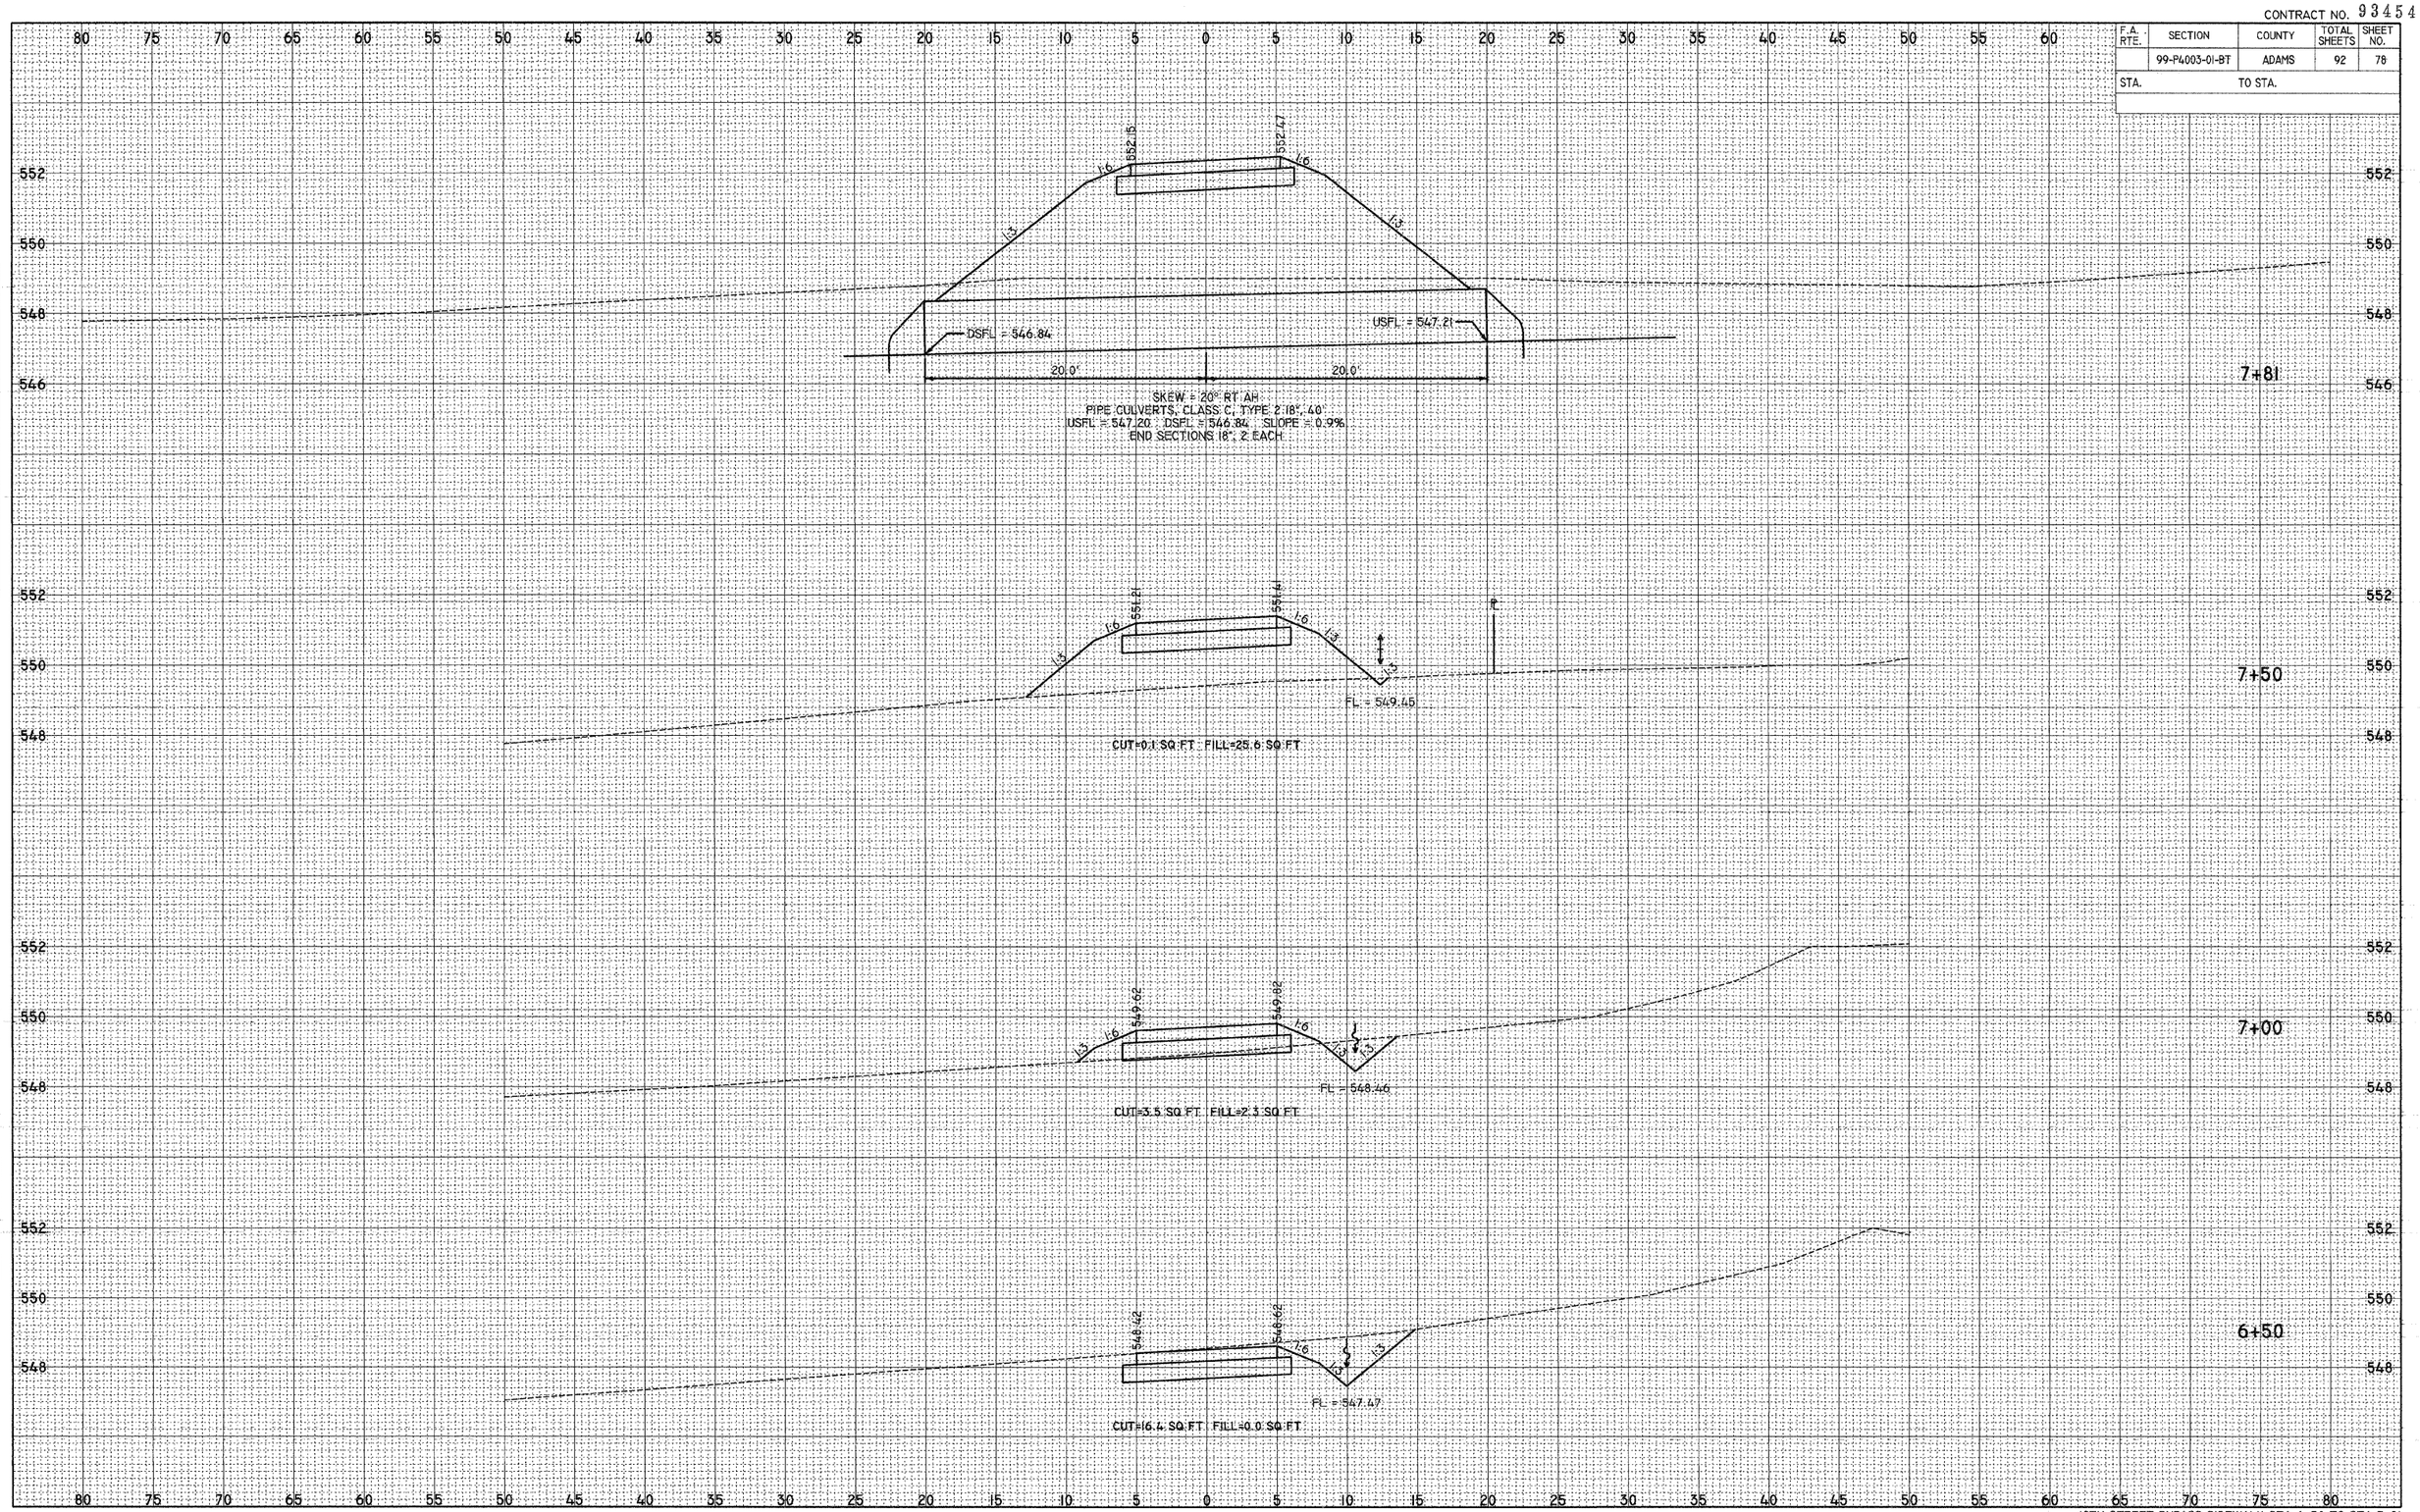

12TH STREET BYPASS SIDEWALK STA 6+50 TO STA 7+81

FINAL SURVEY — NOTE BOOK NO. — SURVEYED — PLOTTED — TEMPLATE — AREAS — AREAS CHECKED — BY — DATE

ORIGINAL SURVEY — NOTE BOOK NO. — SURVEYED — PLOTTED — TEMPLATE — AREAS — AREAS CHECKED — BY — DATE

PLOT DATE = 2/1/2008
FILE NAME = P:\94FILES\94301\94301_13\CONST_PLANS\07\SHEETS\94301_13_CONST_PLANS_SIDEWALK.DGN
PLOT SCALE = 5.0000 ' / IN.
USER NAME = SEB