CONTRACT NO. 93454

F.A. RTE.	SECTION	COUNTY	TOTAL SHEETS	SHEET NO.
	99-P4003-01-BT	ADAMS	92	84
STA.	TO STA.			

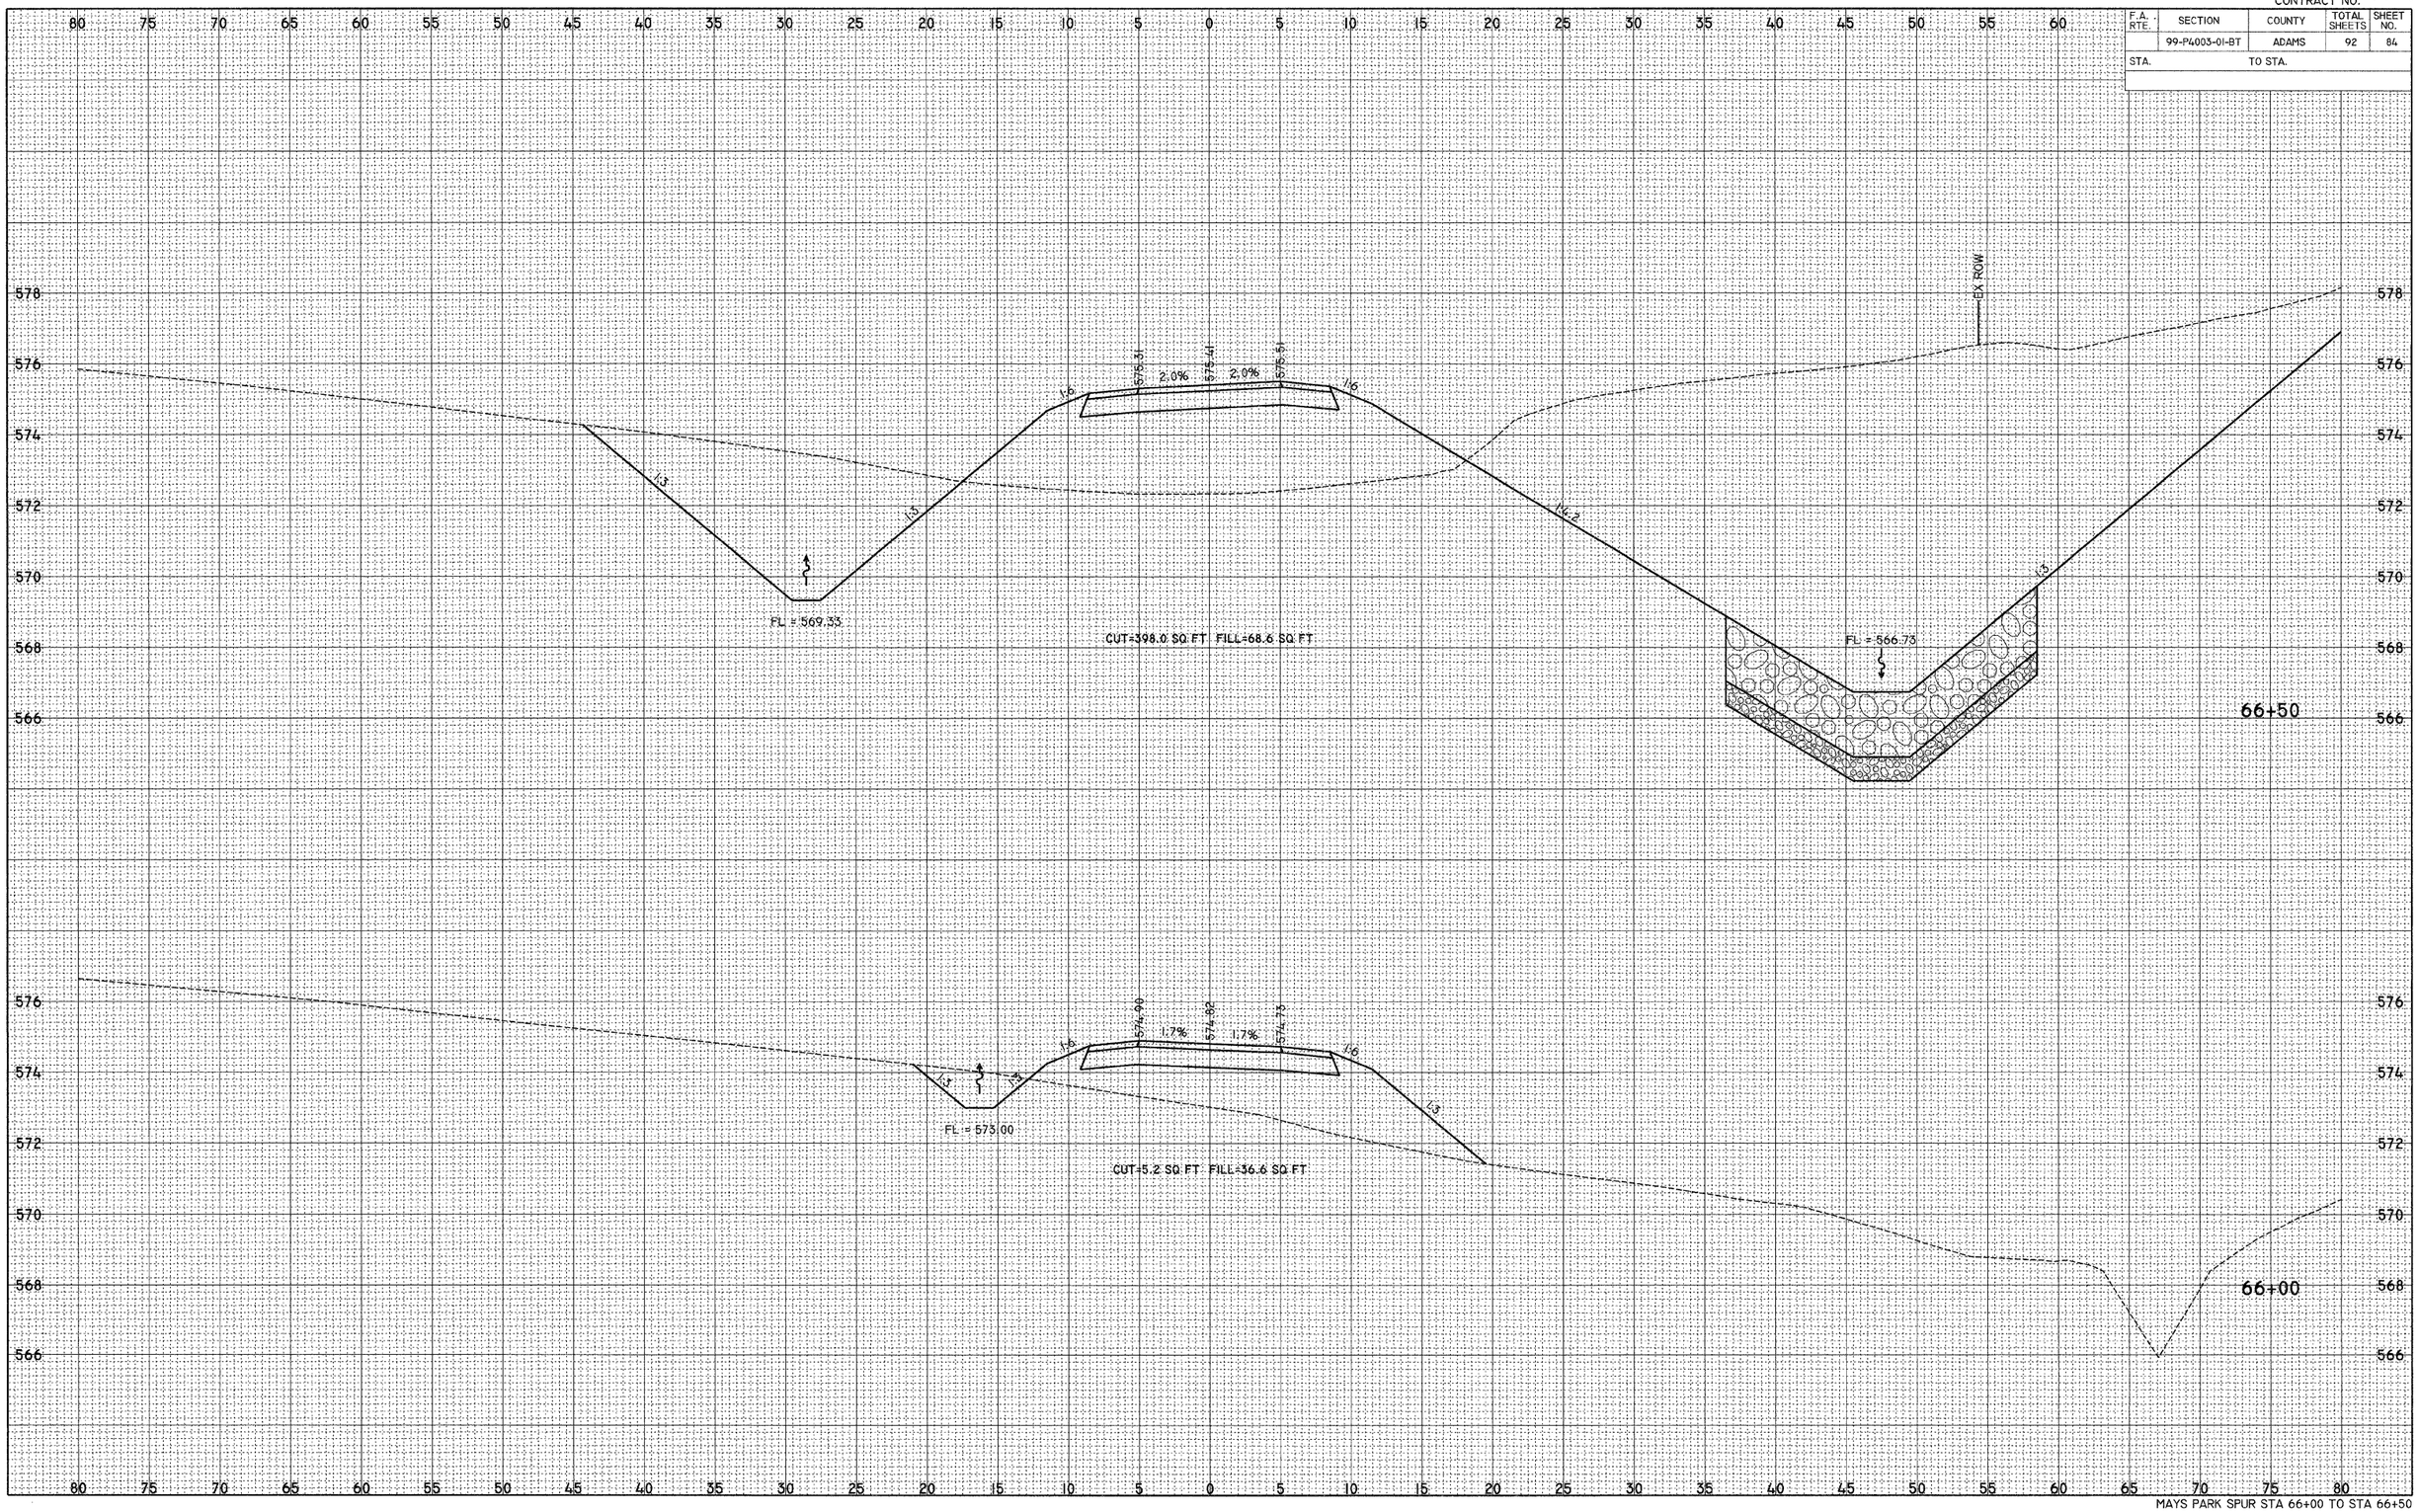

MAYS PARK SPUR STA 66+00 TO STA 66+50

FINAL SURVEY — SURVEYED, PLOTTED, TEMPLATE, AREAS, AREAS CHECKED, NOTE BOOK NO., BY, DATE

ORIGINAL SURVEY — SURVEYED, PLOTTED, TEMPLATE, AREAS, AREAS CHECKED, NOTE BOOK NO., BY, DATE

PLOT DATE = 2/11/2008
FILE NAME = P:\94FILES\94301\94301_13\CONST_PLANS\DRAFT\94301_PLAN.DGN
PLOT SCALE = 5.0000 ' / IN.
USER NAME = SEB