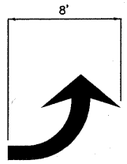

DETAIL 'A'
(NOT TO SCALE)

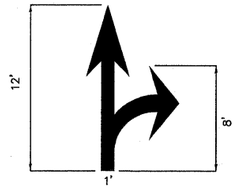

DETAIL 'B'
(NOT TO SCALE)

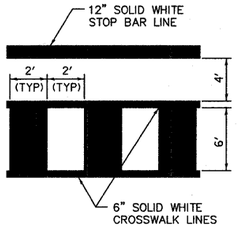

DETAIL 'C'
(NOT TO SCALE)

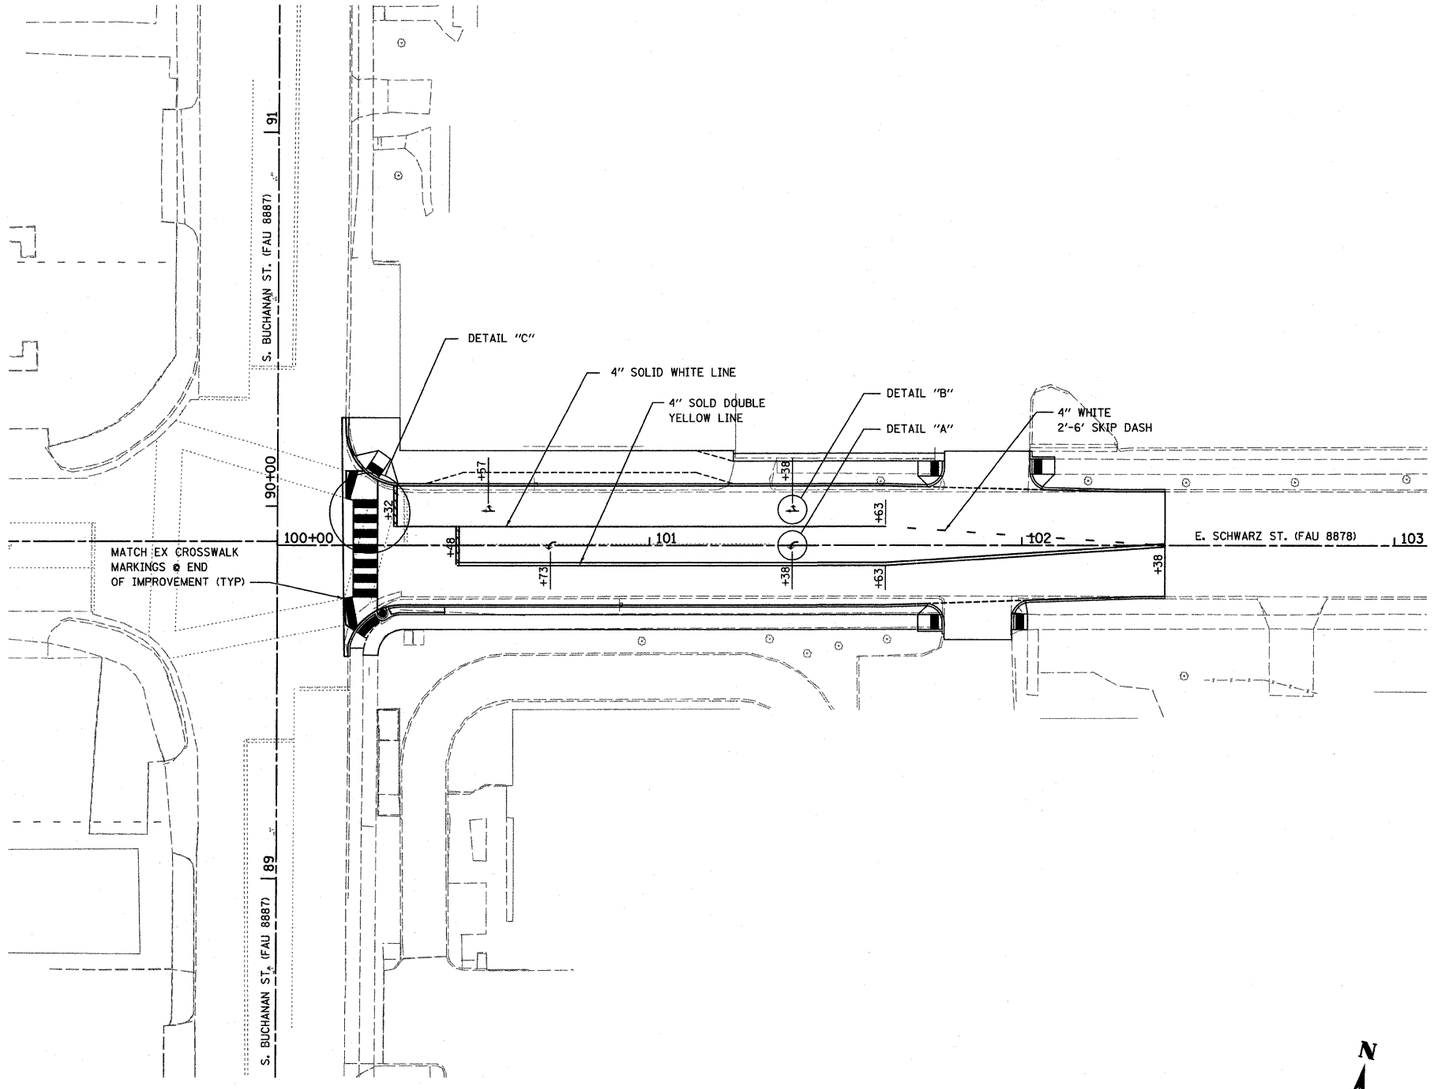

NOTE:
ALL EXISTING PAVEMENT MARKINGS THAT CONFLICT WITH PROPOSED PAVEMENT MARKINGS SHALL BE REMOVED

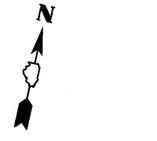

FILE NAME = H:\P\26050\Microstation V8\650pm01.DGN	USER NAME = $USER$	DESIGNED - TLC	REVISED - ---
		DRAWN - TGV	REVISED - ---
	PLOT SCALE = 20.0000 ' / IN.	CHECKED - AJG	REVISED - ---
	PLOT DATE = 2/25/2008	DATE - 12/20/07	REVISED - ---

STATE OF ILLINOIS
DEPARTMENT OF TRANSPORTATION

PAVEMENT MARKINGS

SCALE: 1"=20' | SHEET NO. 1 OF 1 SHEETS | STA. 100+18.44 TO STA. 102+38.41

F.A.U. RTE.	SECTION	COUNTY	TOTAL SHEETS	SHEET NO.
8878	06-00097-00-PV	MADISON	16	10
	E. SCHWARZ ST. INT. IMPROVEMENTS	CONTRACT NO. 97333		
	CITY OF EDWARDSVILLE ILLINOIS	FED. AID PROJECT CMM-5011 (220)		