LK005

FINAL SURVEY	BY	DATE
SURVEYED		
PLOTTED		
ISSUE DATE		
NOTE BOOK		
AREAS		
AREAS CHECKED		
NO.		

HANSON
Hanson Professional Services Inc.

ORIGINAL SURVEY	BY	DATE
SURVEYED		
PLOTTED		
ISSUE DATE		
NOTE BOOK		
AREAS		
AREAS CHECKED		
NO.		

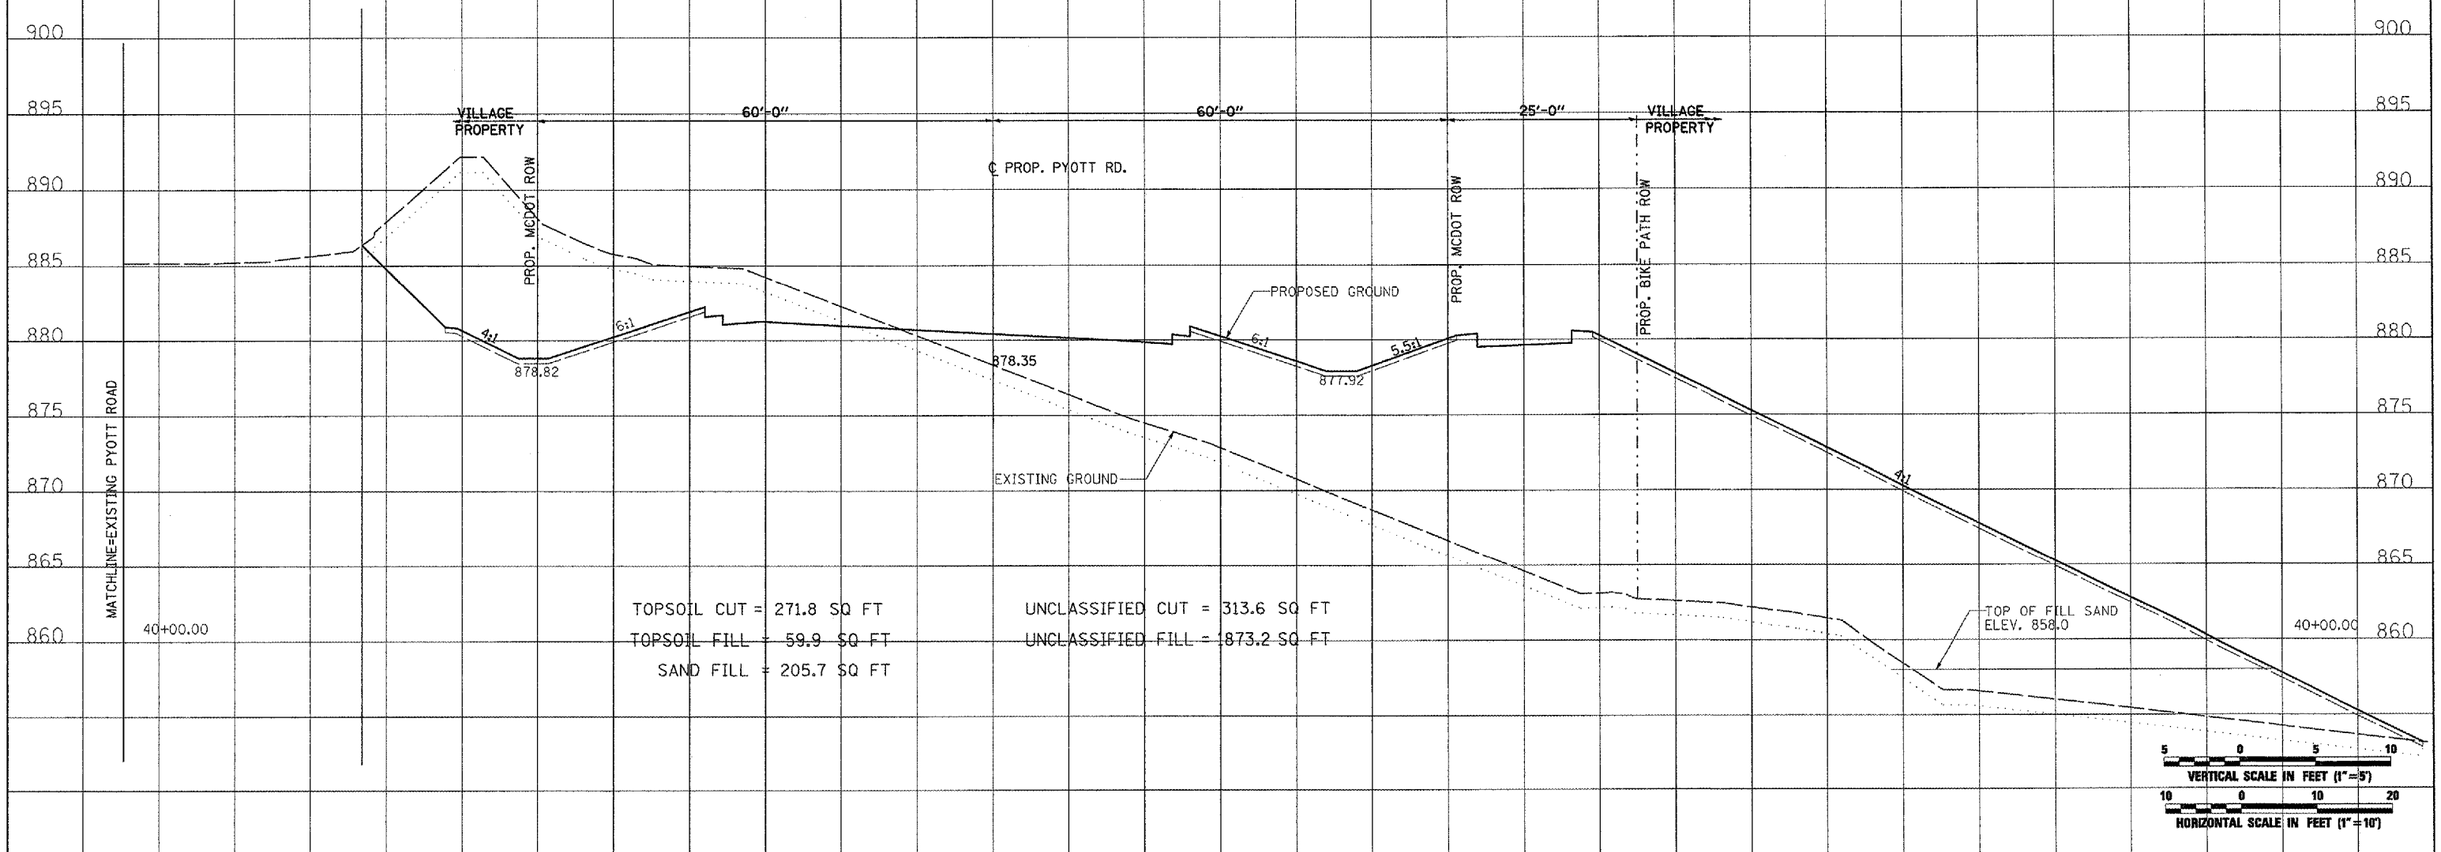

TOPSOIL CUT = 271.8 SQ FT
TOPSOIL FILL = 59.9 SQ FT
SAND FILL = 205.7 SQ FT

UNCLASSIFIED CUT = 313.6 SQ FT
UNCLASSIFIED FILL = 873.2 SQ FT

5 0 5 10
VERTICAL SCALE IN FEET (1"=5')

10 0 10 20
HORIZONTAL SCALE IN FEET (1"=10')

FILE NAME = I:\05Jobs\00841\05B0021\Civil Part A\Sheets\CROSSSECTIONS.sht	USER NAME = Pisar01256	DESIGNED - CBP	REVISED -
		DRAWN - CBP	REVISED -
	PLOT SCALE = 20.0000 ' / IN.	CHECKED - BLB	REVISED -
	PLOT DATE = 02\28\2008, 09:58 AM	DATE - 02/29/08	REVISED -

VILLAGE OF LAKE IN THE HILLS, ILLINOIS

CROSS SECTIONS
PROPOSED PYOTT ROAD

SCALE: AS SHOWN | STA. 40+00.00 TO STA. 40+00.00

COUNTY	TOTAL SHEETS	SHEET NO.
MCHENRY	120	71

FEDERAL AIP. NO. 3-17-0112-B8 | ILLINOIS | IDA NO. 3CK-9671