FINAL SURVEY	SURVEYED	BY	DATE
NOTE BOOK	PLOTTED		
NO.	TEMPLATE		
	AREAS CHECKED		

ORIGINAL SURVEY	SURVEYED	BY	DATE
NOTE BOOK	PLOTTED		
NO.	TEMPLATE		
	AREAS CHECKED		

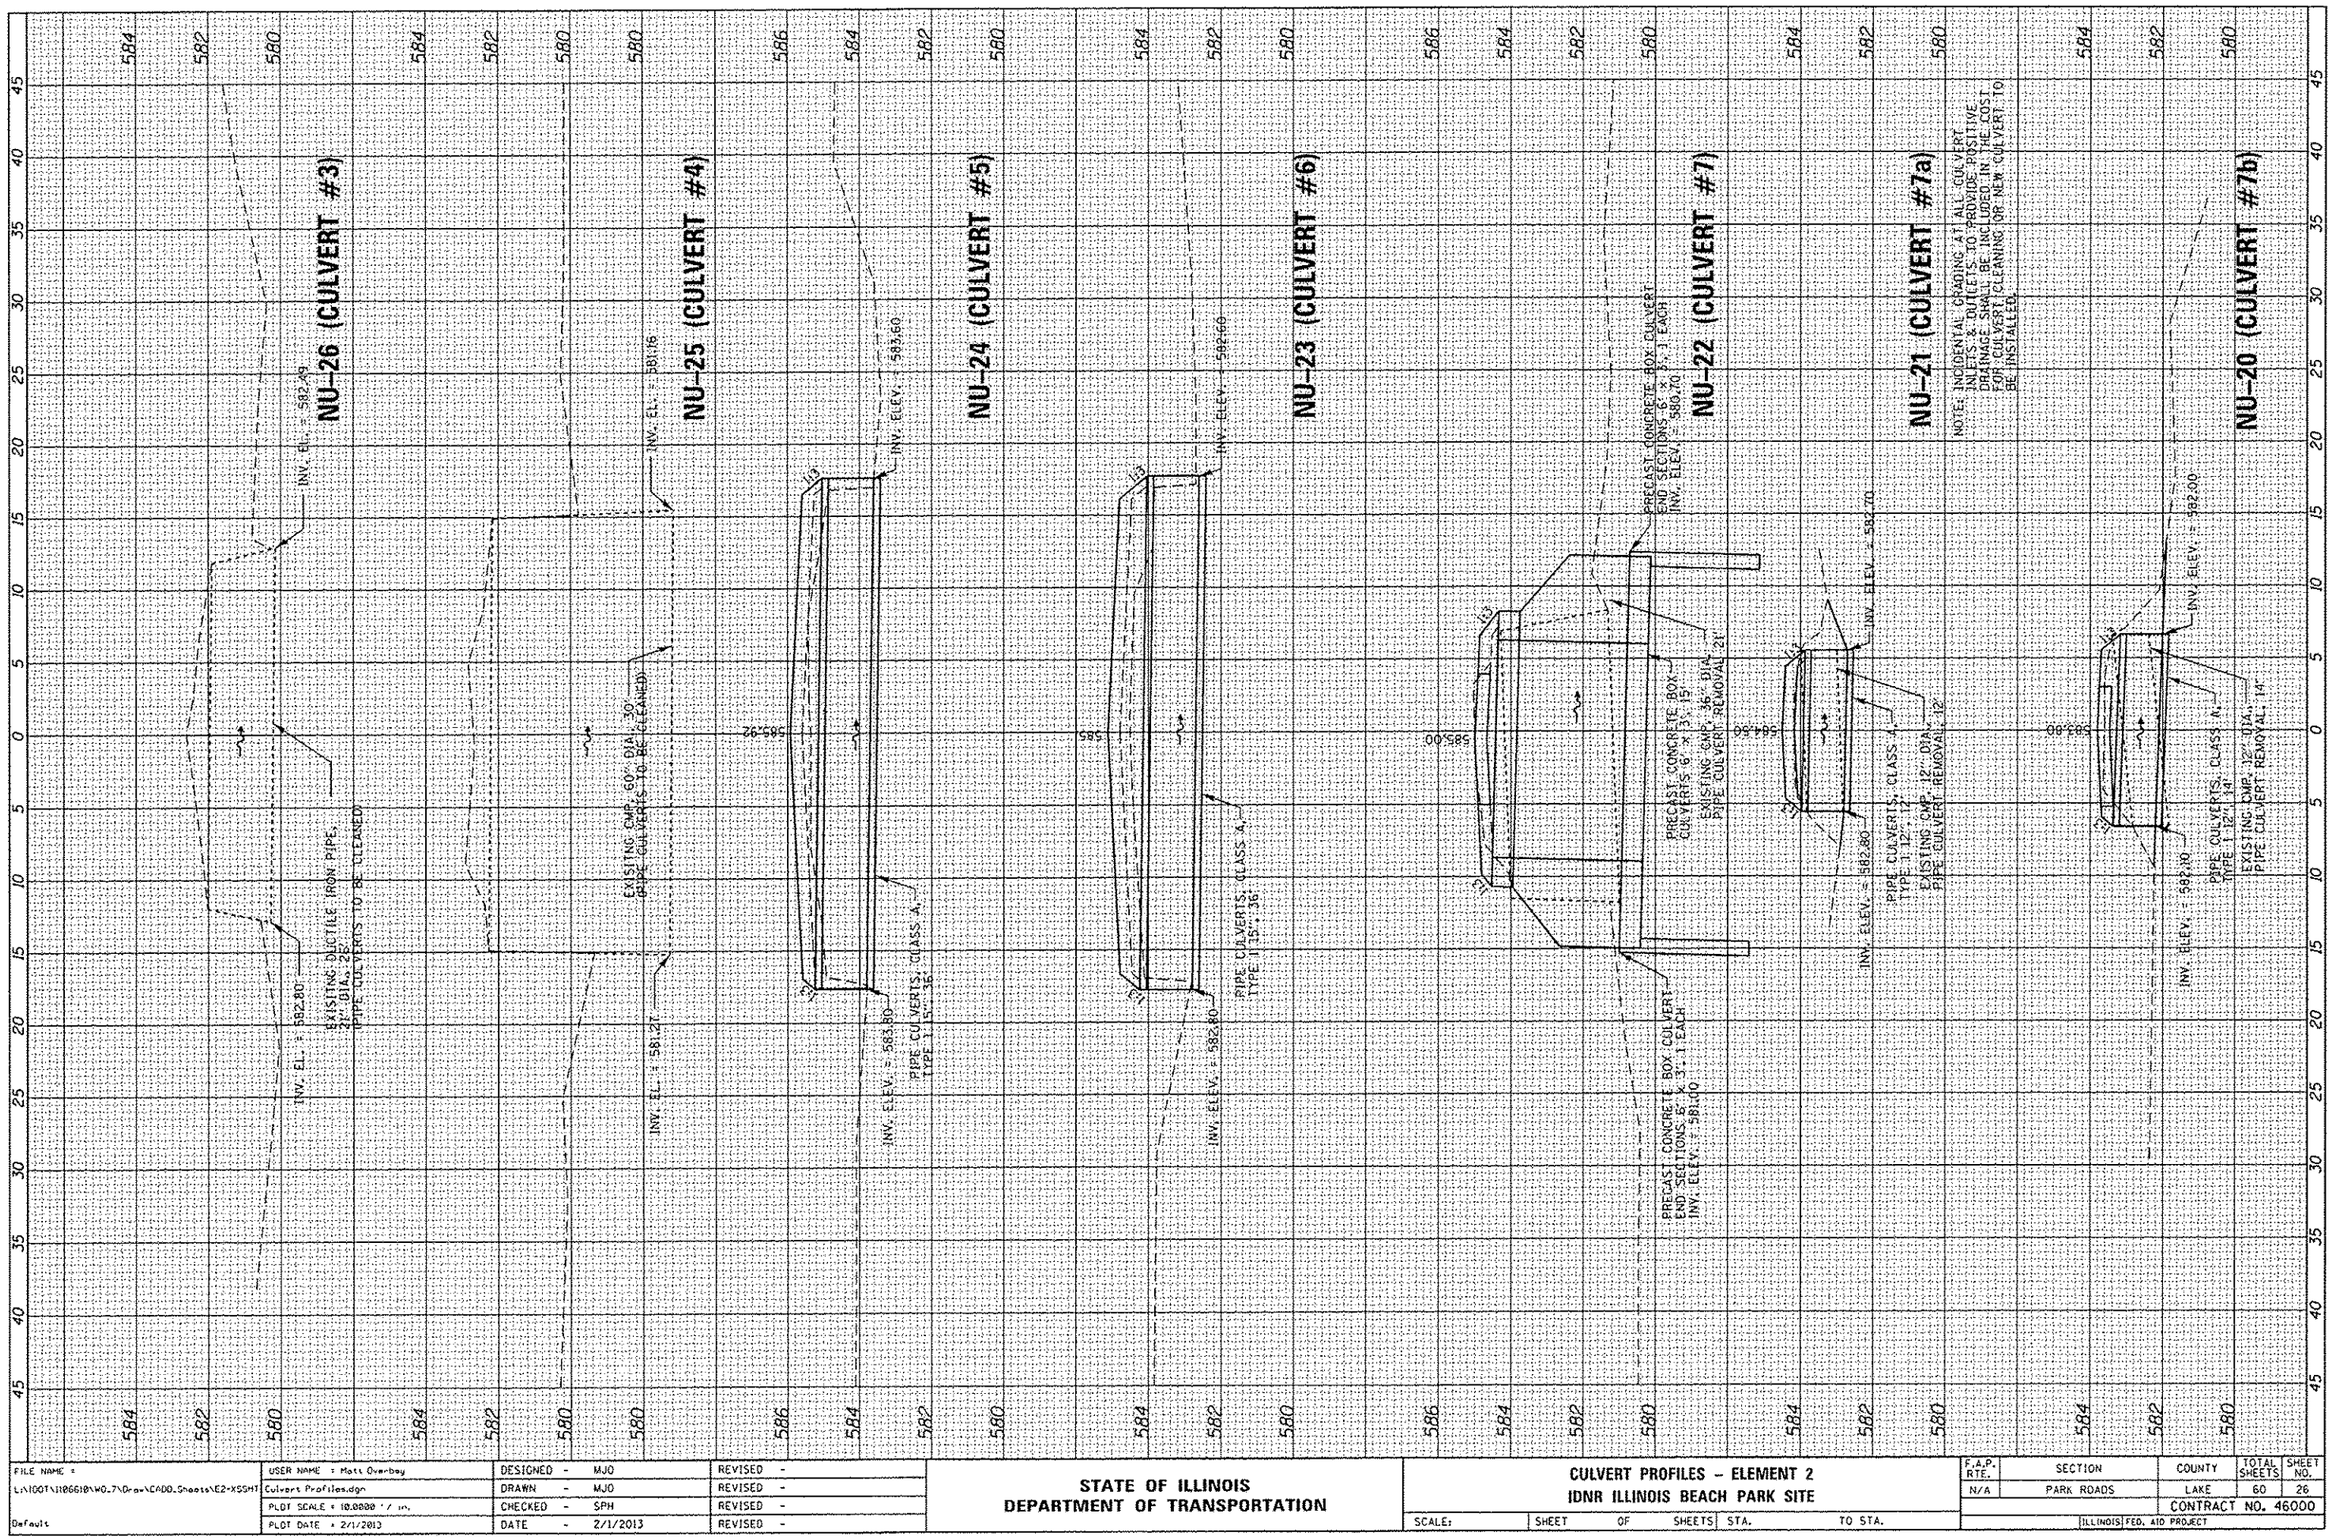

FILE NAME = L:\IDOT\11086610\WO_7\Draw\CADD_Sheets\E2-XSSHT	USER NAME = Matt Overbay	DESIGNED - MJO	REVISED -
	Culvert Profiles.dgn	DRAWN - MJO	REVISED -
	PLOT SCALE = 10.0000 ' / in.	CHECKED - SPH	REVISED -
Default	PLOT DATE = 2/1/2013	DATE - 2/1/2013	REVISED -

STATE OF ILLINOIS
DEPARTMENT OF TRANSPORTATION

CULVERT PROFILES – ELEMENT 2
IDNR ILLINOIS BEACH PARK SITE

SCALE: | SHEET OF SHEETS | STA. | TO STA.

F.A.P. RTE.	SECTION	COUNTY	TOTAL SHEETS	SHEET NO.
N/A	PARK ROADS	LAKE	60	26
		CONTRACT NO. 46000		
	ILLINOIS FED. AID PROJECT			