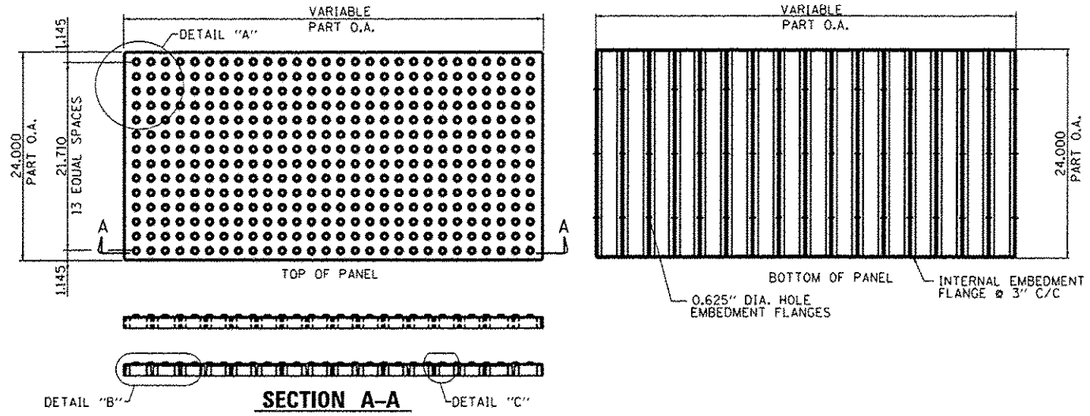

SECTION A-A

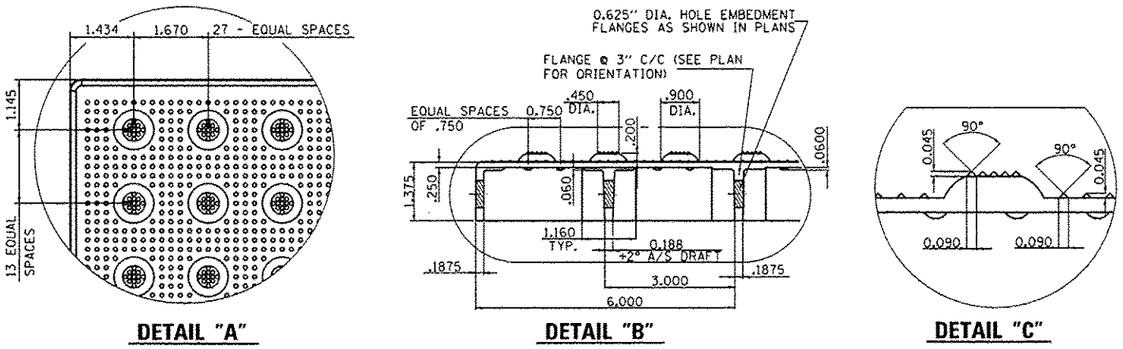

DETAIL "A"

DETAIL "B"

DETAIL "C"

DETECTABLE WARNINGS

N.T.S.

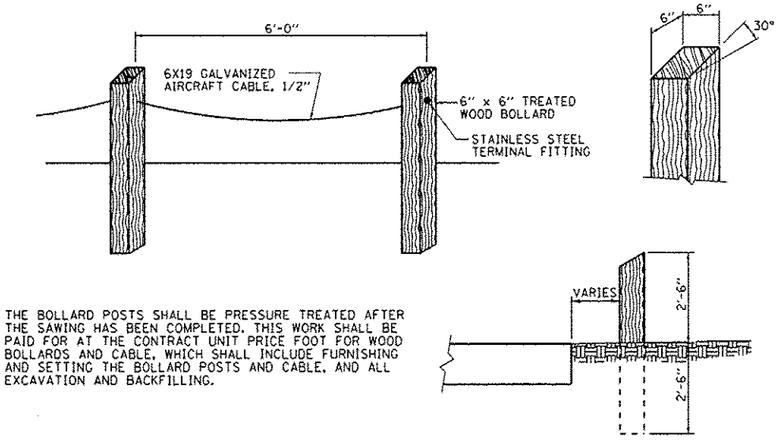

THE BOLLARD POSTS SHALL BE PRESSURE TREATED AFTER THE SAWING HAS BEEN COMPLETED. THIS WORK SHALL BE PAID FOR AT THE CONTRACT UNIT PRICE FOOT FOR WOOD BOLLARDS AND CABLE, WHICH SHALL INCLUDE FURNISHING AND SETTING THE BOLLARD POSTS AND CABLE, AND ALL EXCAVATION AND BACKFILLING.

WOOD BOLLARDS AND CABLE

N.T.S.

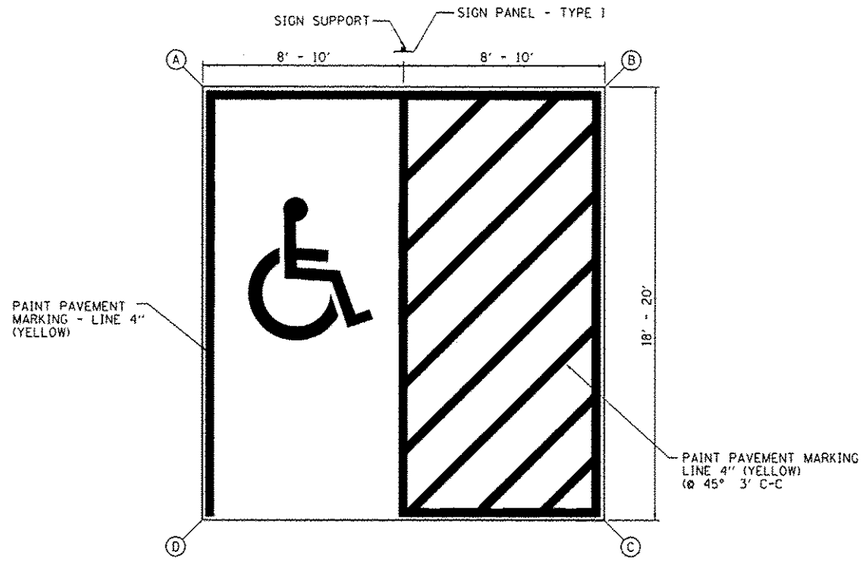

HANDICAP PARKING STRIPING

N.T.S.

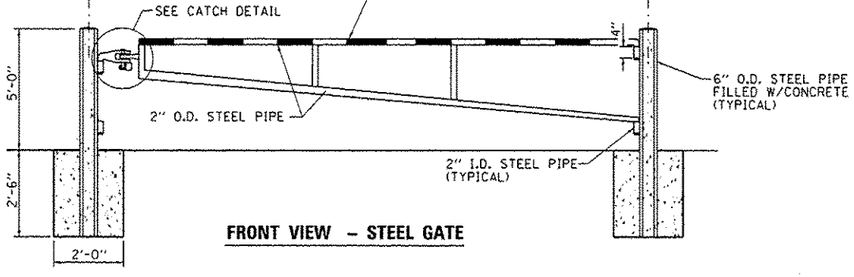

FRONT VIEW - STEEL GATE

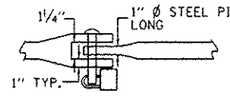

CATCH DETAIL

N.T.S.

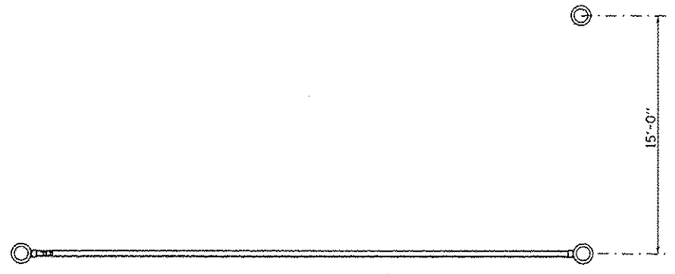

TOP VIEW - STEEL GATE

TUBULAR STEEL GATE

N.T.S.

FILE NAME = L:\IDOT\110GG10\WO_0\D-ow\C400_Sheets\MiscConstDetails_001.dgn	USER NAME = Kristin Timmons	DESIGNED - KLT	REVISED -	STATE OF ILLINOIS DEPARTMENT OF TRANSPORTATION	MISCELLANEOUS CONSTRUCTION DETAILS ROCK ISLAND TRAIL STATE PARK	F.A. RTE.	SECTION	COUNTY	TOTAL SHEETS	SHEET NO.
		DRAWN - GLD	REVISED -				PARK ROADS	PEORIA/STARK	37	33
Default	PLOT SCALE = 6.0000 ' / in.	CHECKED - SPH	REVISED -					CONTRACT NO. 46256		
	PLOT DATE = 2/5/2013	DATE - 2/1/2013	REVISED -		SCALE: N.T.S. SHEET OF SHEETS STA. TO STA.			ILLINOIS FED. AID PROJECT		