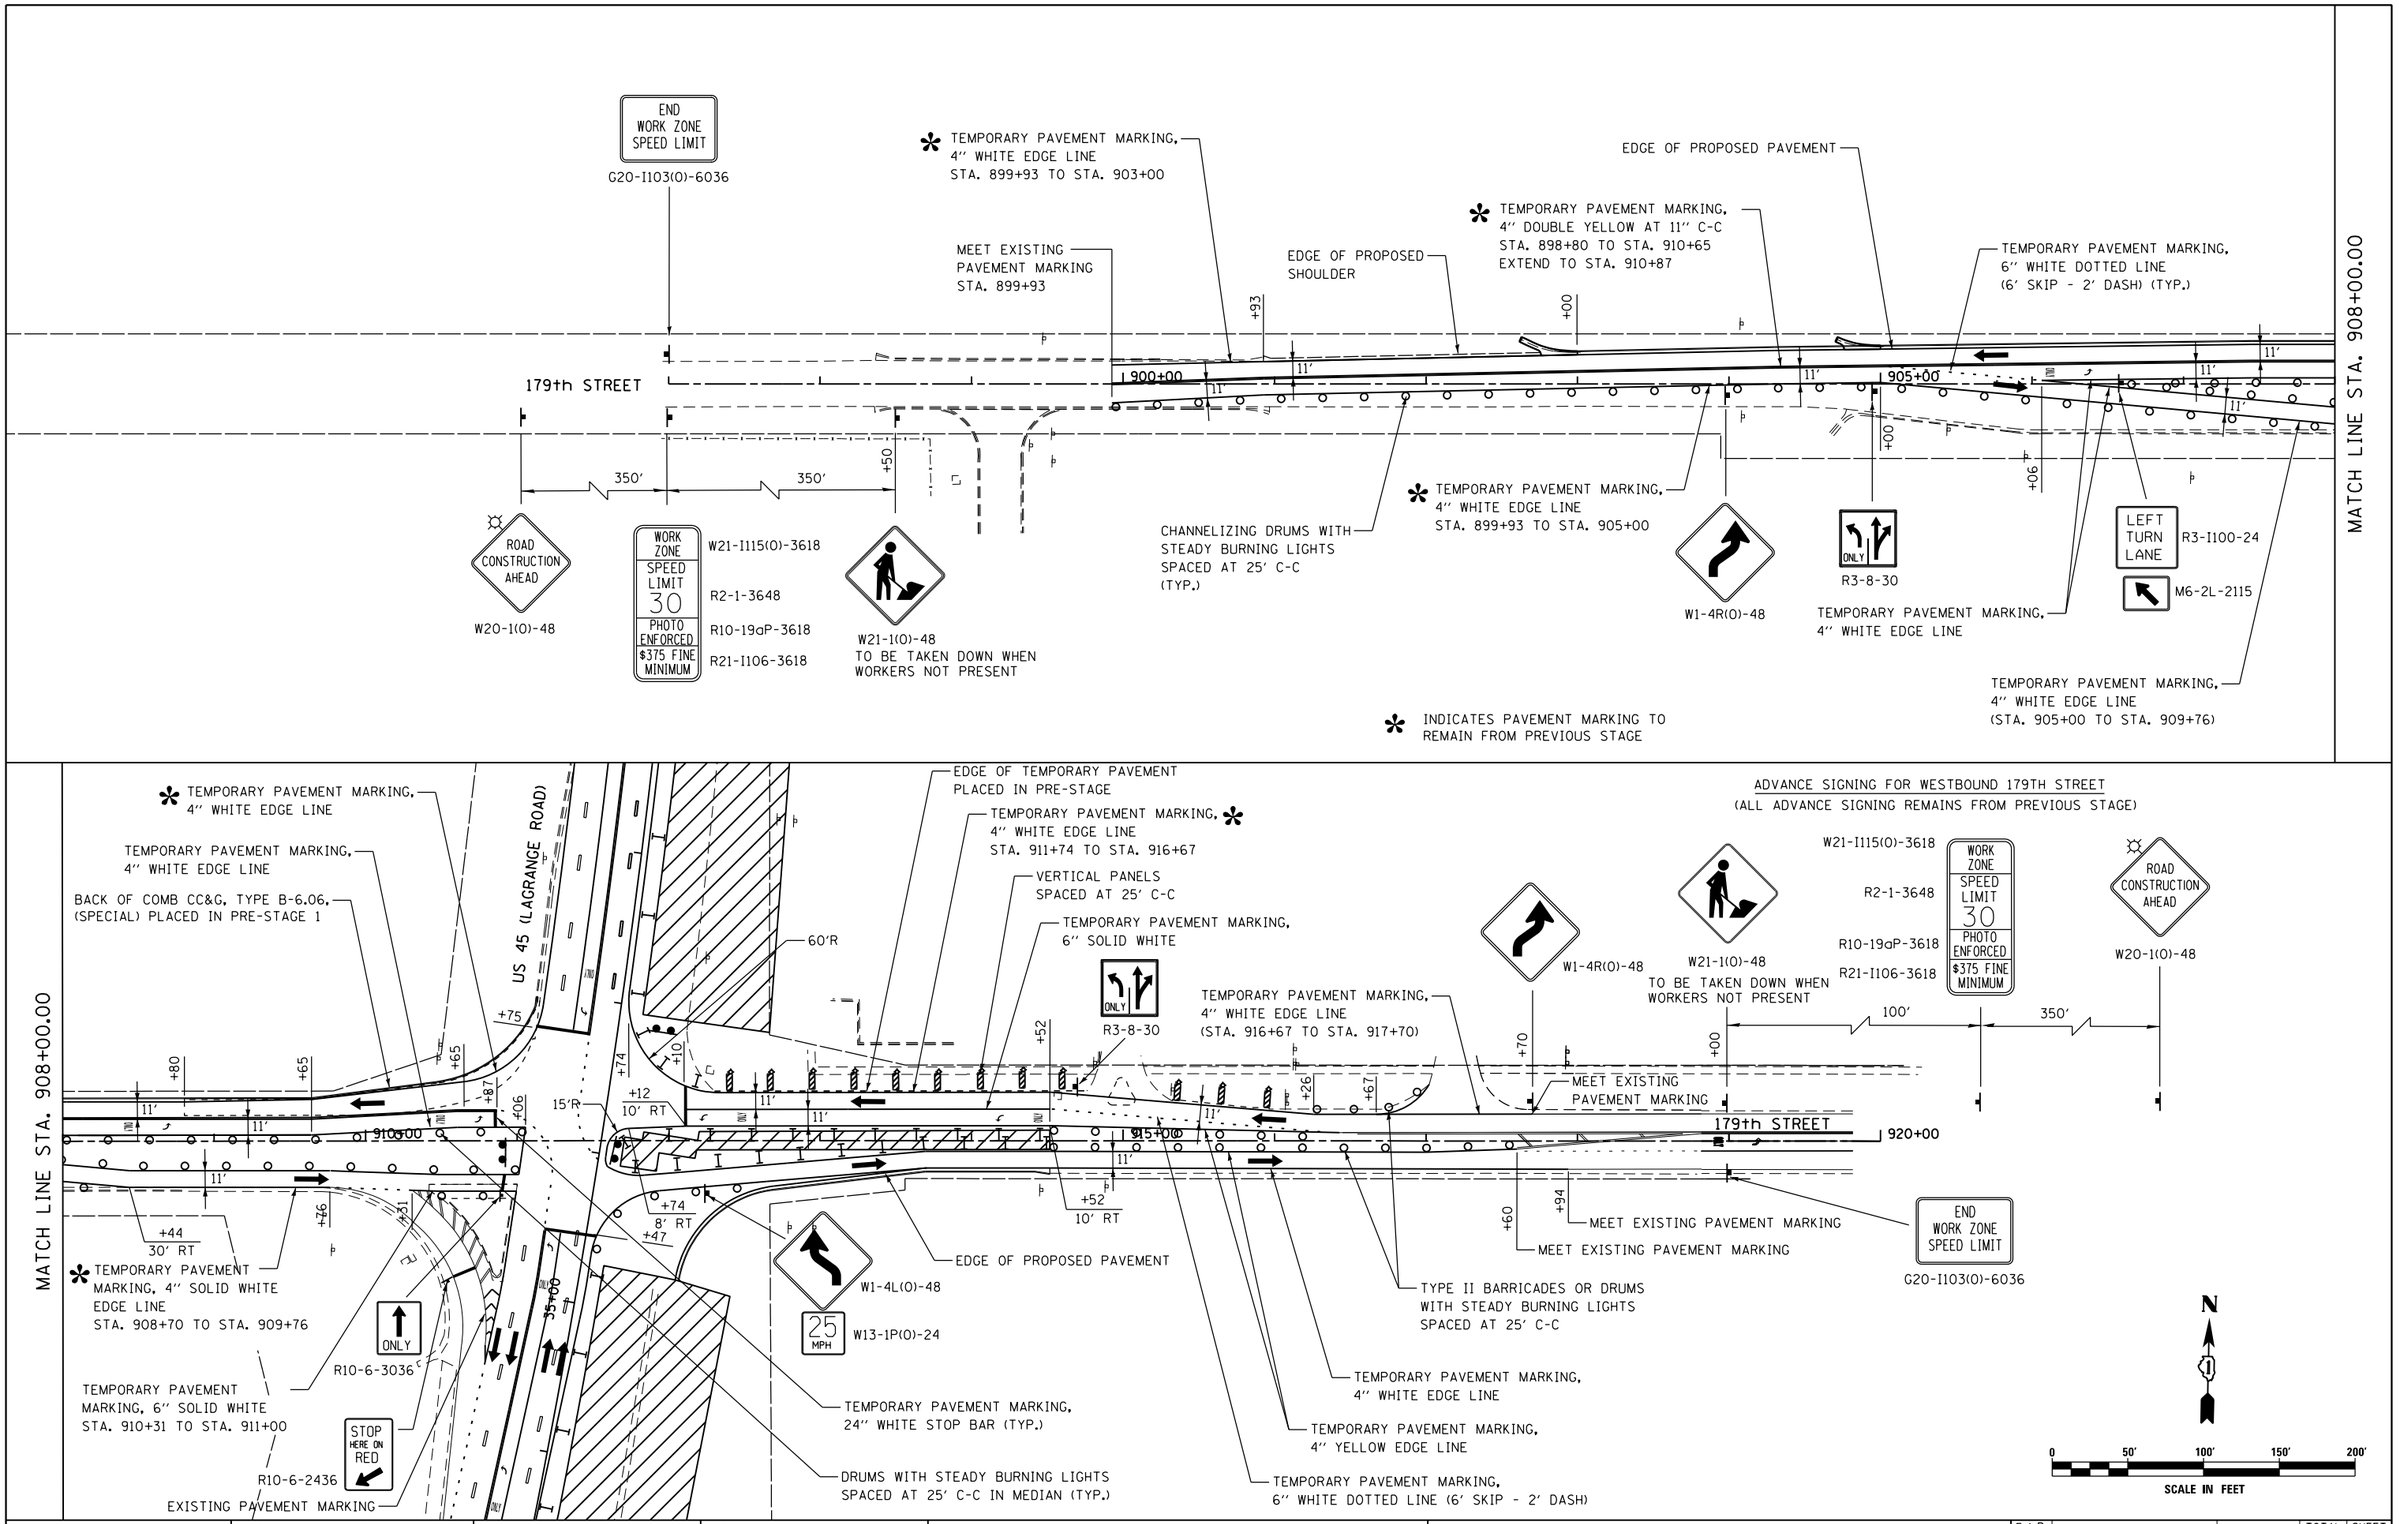


| | | | |
|---|---|---|---|
| FILE NAME = D160F05-KEA-SHT-MOT-STG1A_201.dgn | USER NAME = Nicholas_Talarico | DESIGNED - KES | REVISED - |
| | | DRAWN - KCS | REVISED - |
| | PLOT SCALE = 100.00 ' / in. | CHECKED - PJO | REVISED - |
| | PLOT DATE = 3/14/2013 | DATE - 03/13/13 | REVISED - |

**STATE OF ILLINOIS**
**DEPARTMENT OF TRANSPORTATION**

**MAINTENANCE OF TRAFFIC**
**179TH STREET – STAGE 1A**

SCALE: 1"=50' | SHEET NO. 1 OF 1 SHEETS | STA. 897+00 TO STA. 920+00

| F.A.P RTE. | SECTION | COUNTY | TOTAL SHEETS | SHEET NO. |
|---|---|---|---|---|
| 330 | 103R-3 | COOK | 932 | 157 |
| | MT-39 | CONTRACT NO. 60F05 | | |
| | ILLINOIS FED. AID PROJECT | | | |