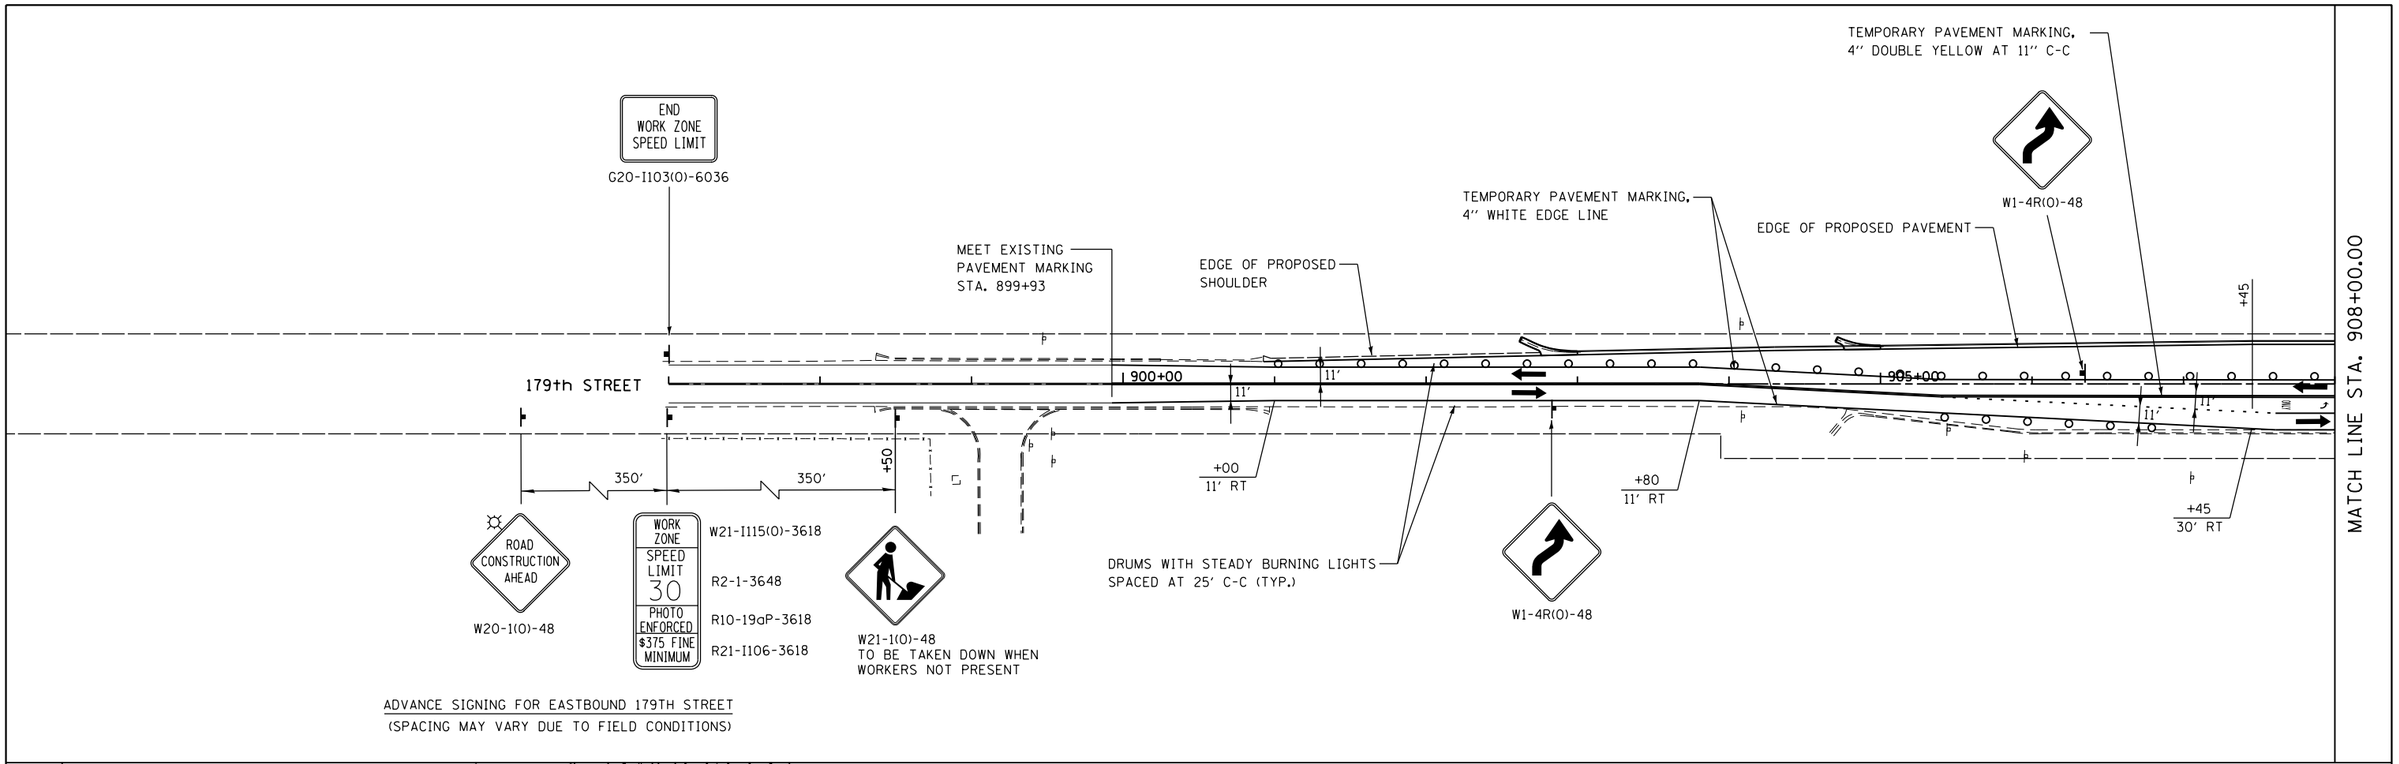

ADVANCE SIGNING FOR EASTBOUND 179TH STREET
(SPACING MAY VARY DUE TO FIELD CONDITIONS)

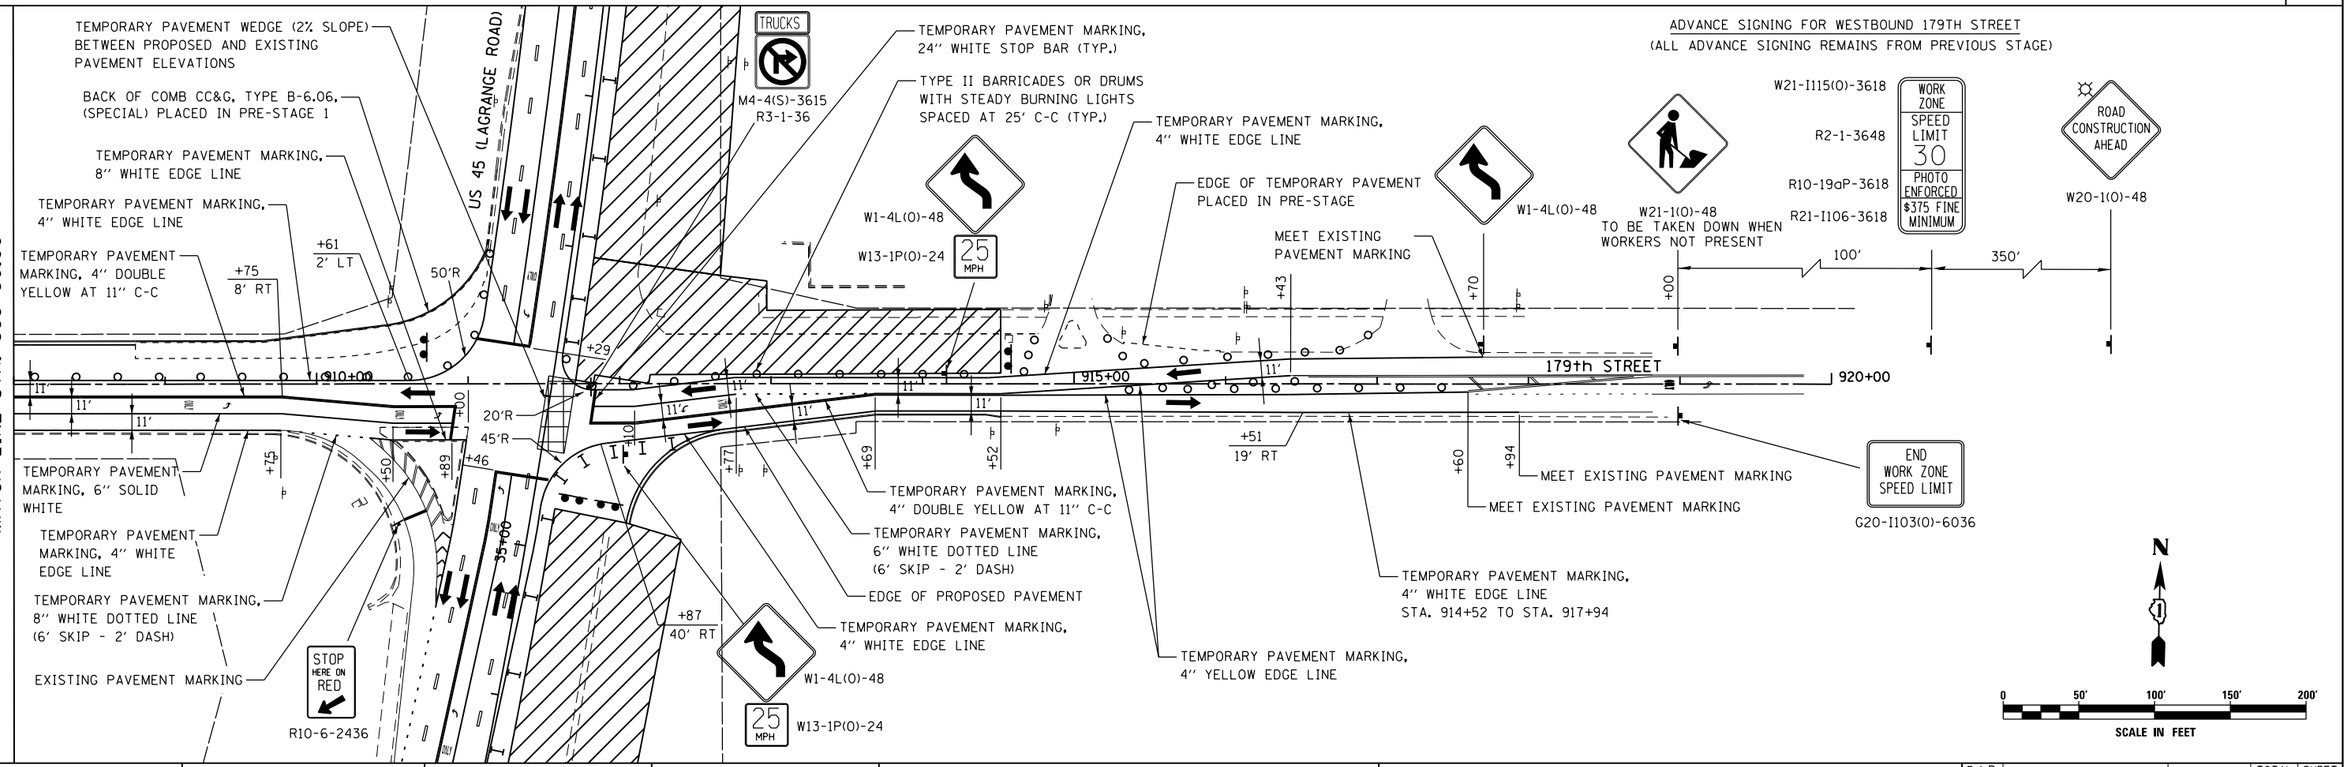

ADVANCE SIGNING FOR WESTBOUND 179TH STREET
(ALL ADVANCE SIGNING REMAINS FROM PREVIOUS STAGE)

FILE NAME = D160F05-KEA-SHT-MOT-STG1B_201.dgn	USER NAME = Nicholas_Talarico	DESIGNED - KES	REVISED -
		DRAWN - KCS	REVISED -
	PLOT SCALE = 100.00 ' / in.	CHECKED - PJO	REVISED -
	PLOT DATE = 3/14/2013	DATE - 03/13/13	REVISED -

STATE OF ILLINOIS
DEPARTMENT OF TRANSPORTATION

MAINTENANCE OF TRAFFIC
179TH STREET – STAGE 1B

SCALE: 1"=50' | SHEET NO. 1 OF 1 SHEETS | STA. 897+00 TO STA. 920+00

F.A.P RTE.	SECTION	COUNTY	TOTAL SHEETS	SHEET NO.
330	103R-3	COOK	932	160
	MT-42	CONTRACT NO. 60F05		
	ILLINOIS FED. AID PROJECT			