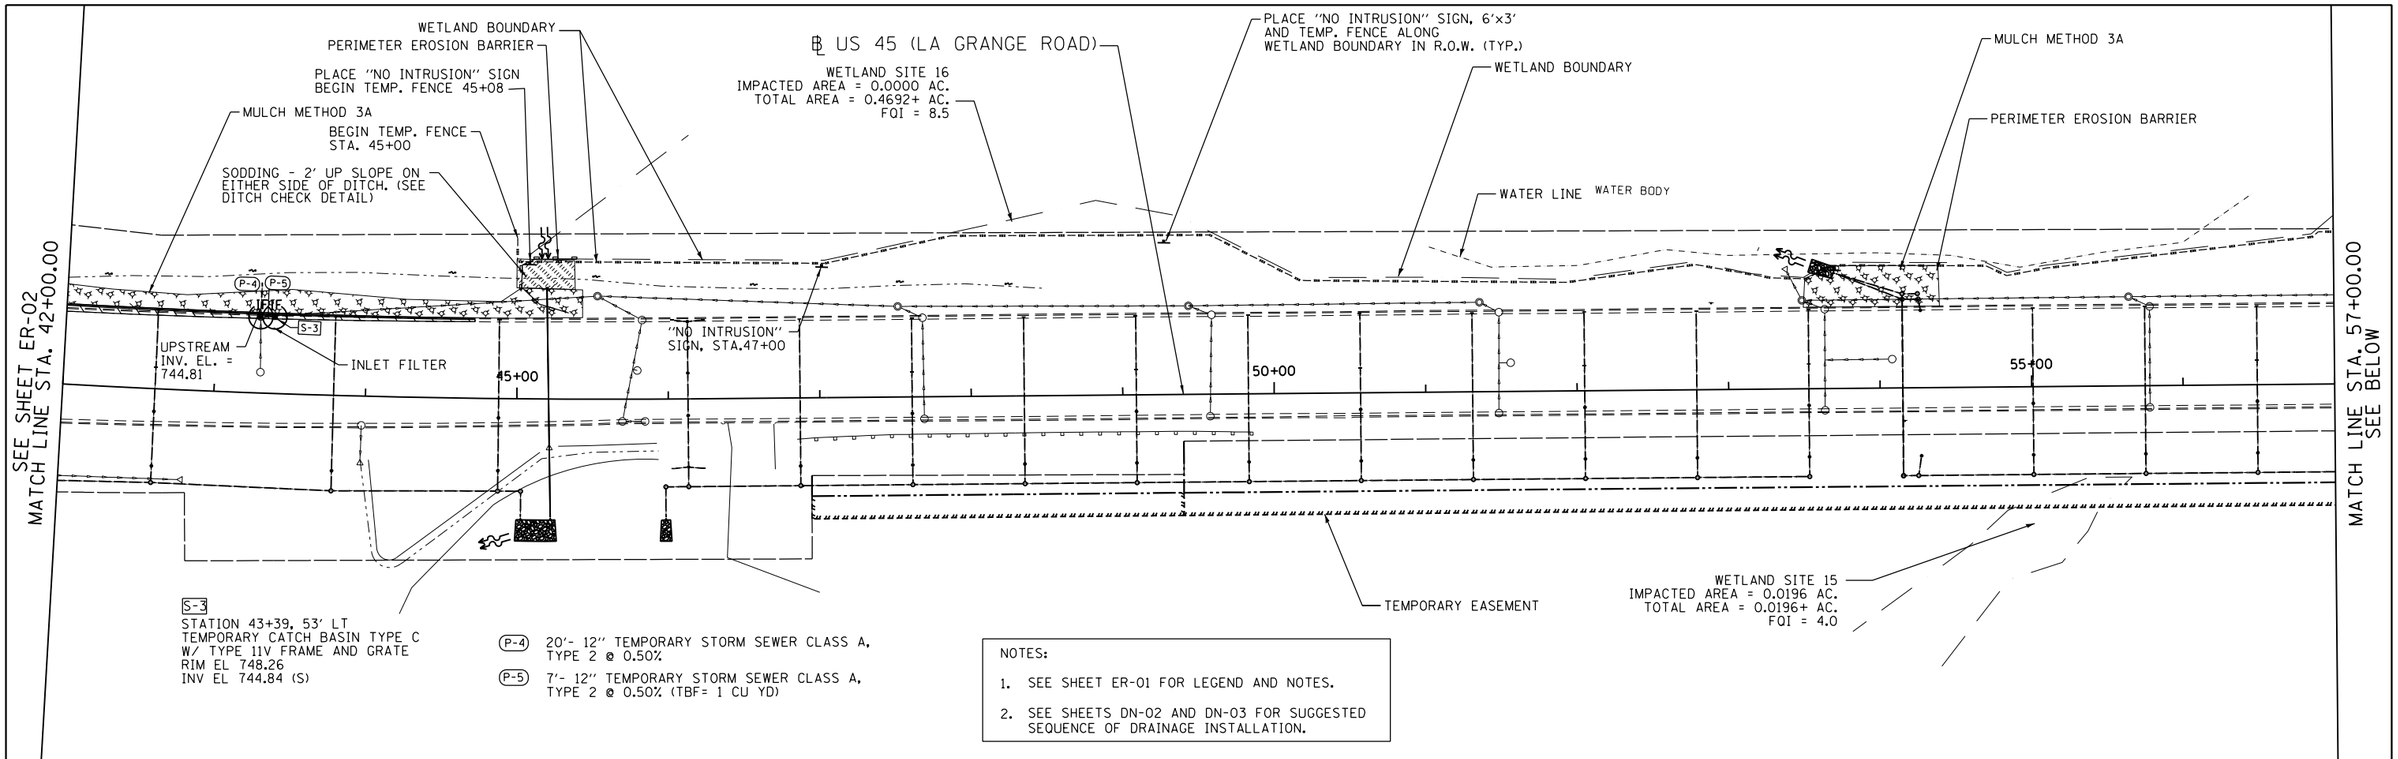

APEX CONSULTING ENGINEERS, LLC
111 E. Wacker Dr., Suite 520
Chicago, IL 60601

FILE NAME = D160F05-SHT-EROS03.dgn	USER NAME = Anthony.Plutz	DESIGNED - L.N.	REVISED -
		DRAWN - M.P.	REVISED -
	PLOT SCALE = 100.000000 ' / in.	CHECKED - W.H.I.	REVISED -
	PLOT DATE = 3/15/2013	DATE - 03/13/13	REVISED -

STATE OF ILLINOIS
DEPARTMENT OF TRANSPORTATION

EROSION AND SEDIMENT CONTROL PLAN
US 45 (LAGRANGE ROAD) - SOUTH CONTRACT - PRE-STAGE

SCALE: 1"=50' | SHEET NO. 2 OF 6 SHEETS | STA. 42+00.00 TO STA. 72+00.00

F.A.P RTE.	SECTION	COUNTY	TOTAL SHEETS	SHEET NO.
330	103R-3	COOK	932	193
	ER-03	CONTRACT NO. 60F05		
		ILLINOIS FED. AID PROJECT		