SEE SHEET ER-12
MATCH LINE STA. 162+00.00

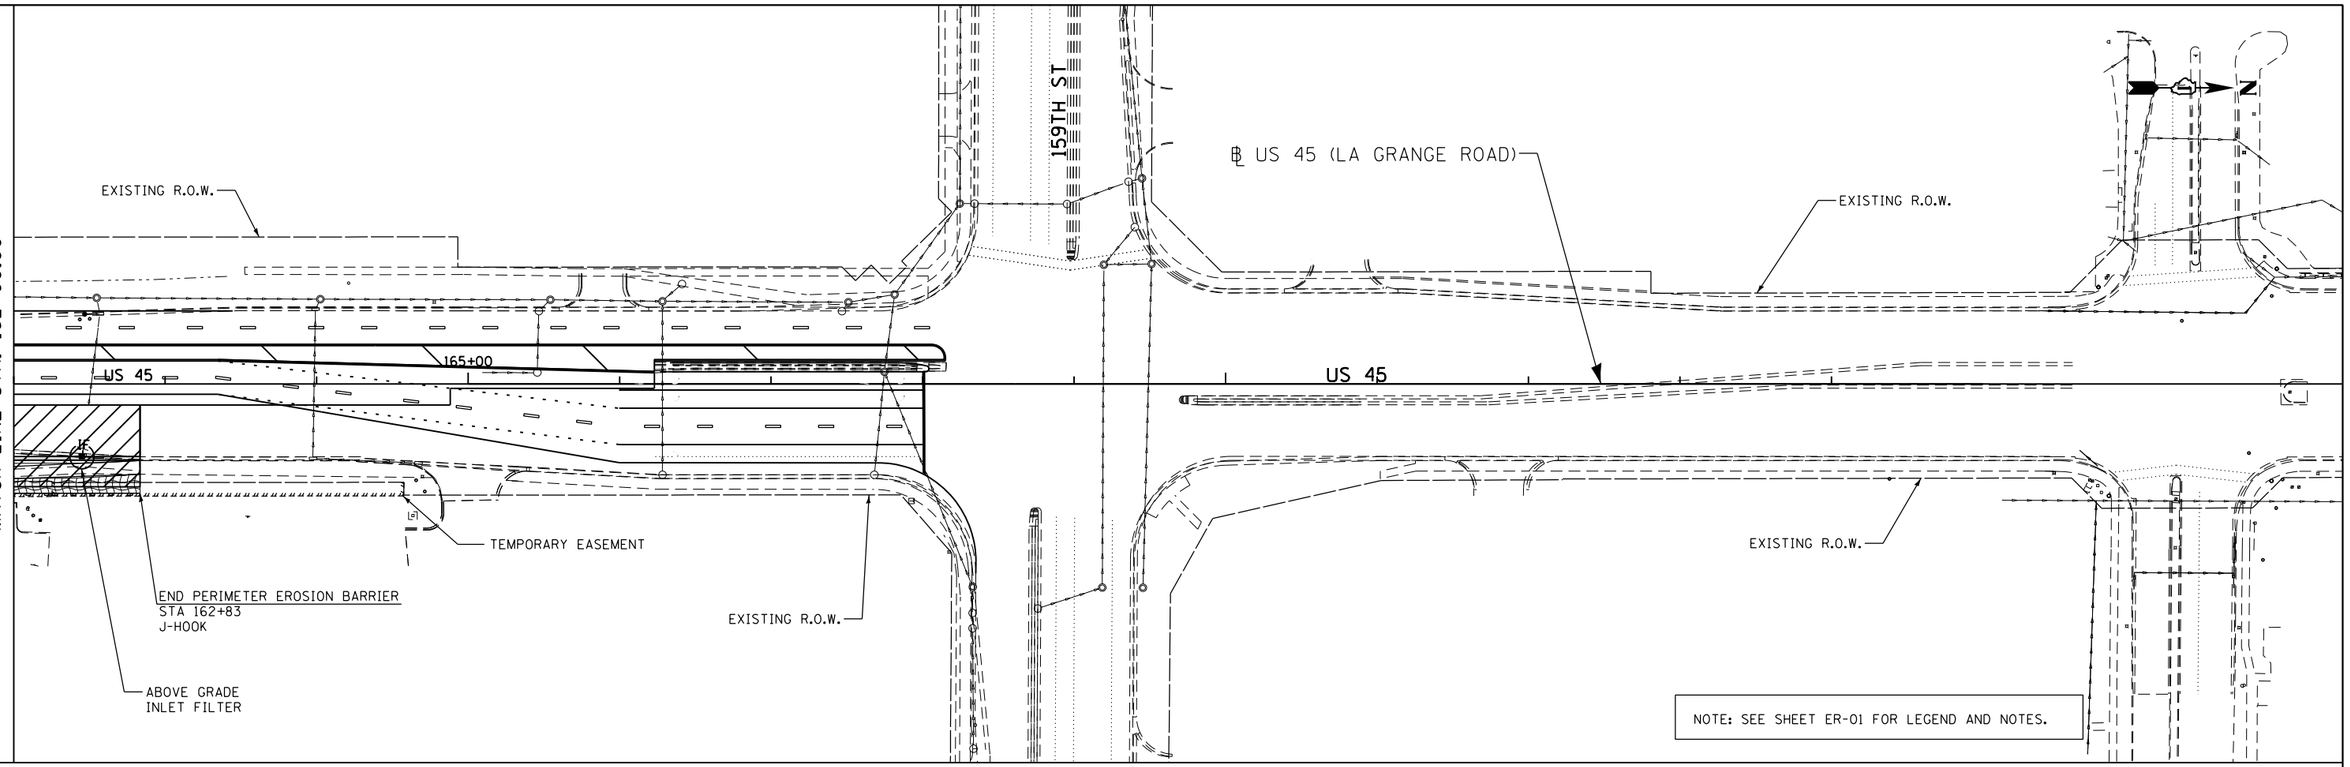

NOTE: SEE SHEET ER-01 FOR LEGEND AND NOTES.

APEX CONSULTING ENGINEERS, LLC
111 E. Wacker Dr., Suite 520
Chicago, IL 60601

FILE NAME = DI60F05-SHT-EROS13.dgn	USER NAME = Anthony.Plutz	DESIGNED - L.N.	REVISED -
		DRAWN - M.P.	REVISED -
	PLOT SCALE = 100.000000 ' / in.	CHECKED - W.H.I.	REVISED -
	PLOT DATE = 3/15/2013	DATE - 03/13/13	REVISED -

STATE OF ILLINOIS
DEPARTMENT OF TRANSPORTATION

EROSION AND SEDIMENT CONTROL PLAN
US 45 (LAGRANGE ROAD) – SOUTH CONTRACT – STAGE I

SCALE: 1"=50' | SHEET NO. 6 OF 6 SHEETS | STA. 162+00.00 TO STA. END

F.A.P RTE.	SECTION	COUNTY	TOTAL SHEETS	SHEET NO.
330	103R-3	COOK	932	203
	ER–13	CONTRACT NO. 60F05		
	ILLINOIS FED. AID PROJECT			