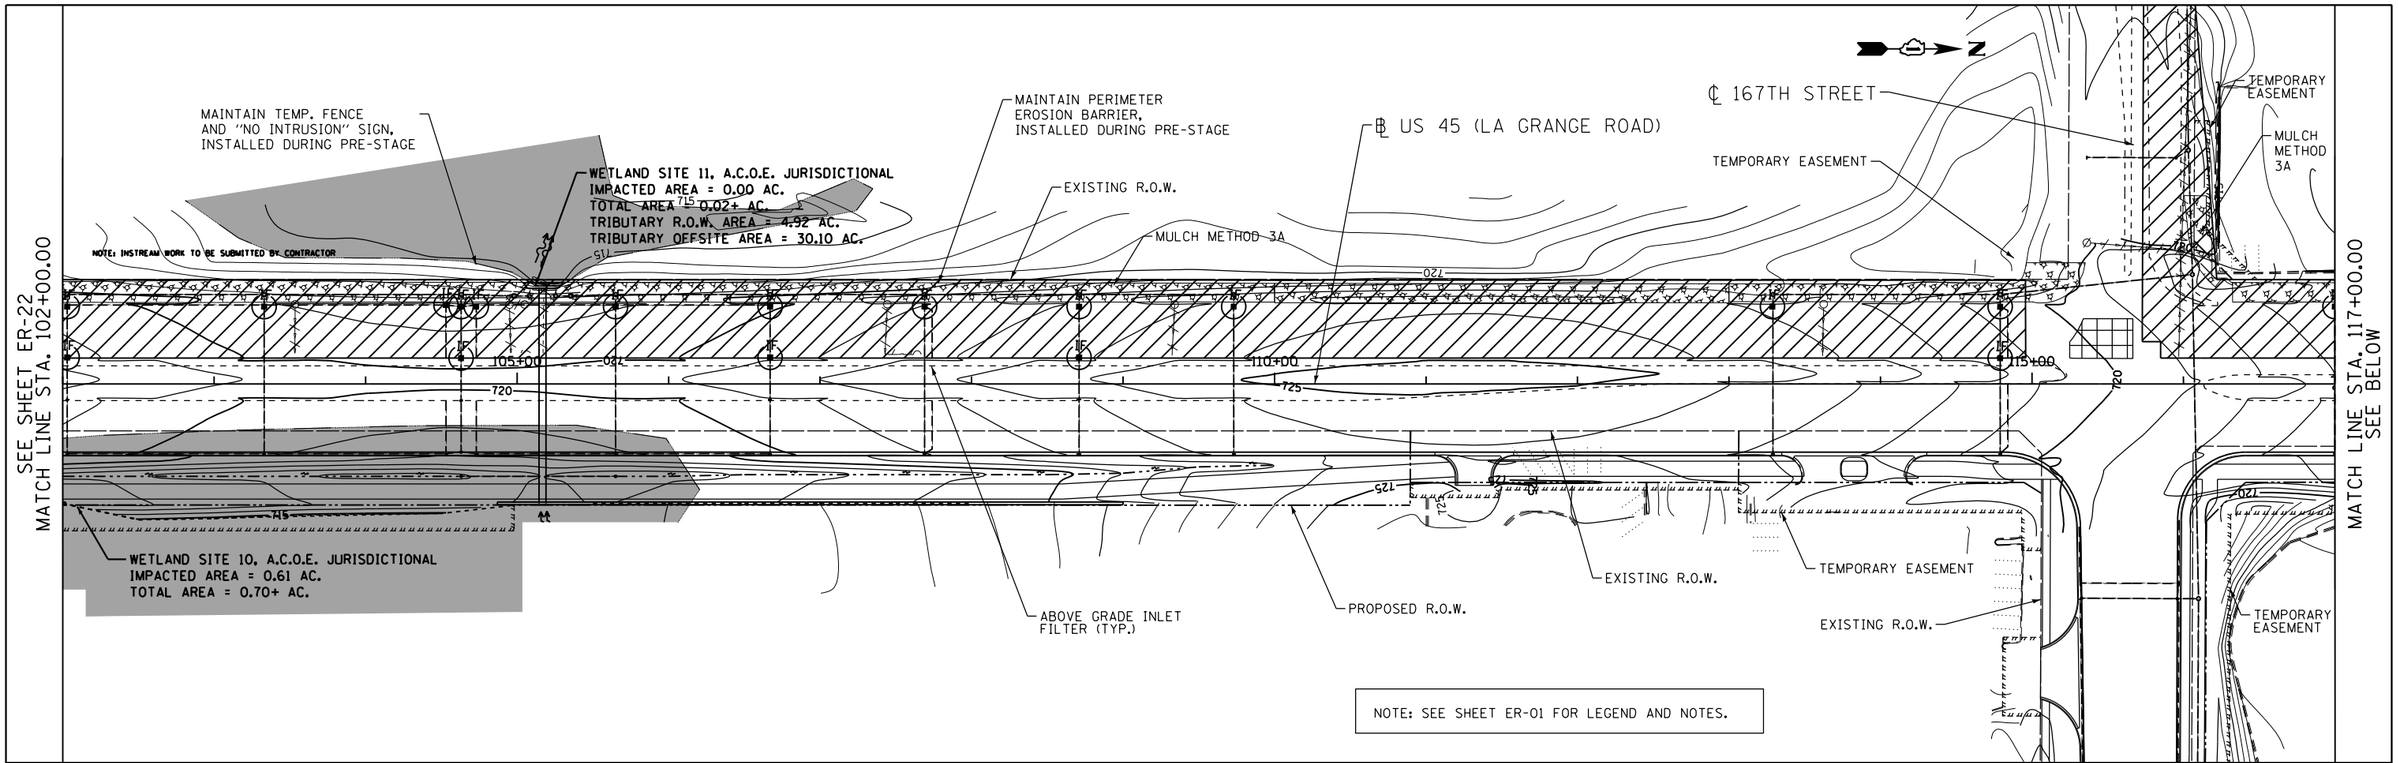

APEX CONSULTING ENGINEERS, LLC
111 E. Wacker Drive, Suite 520
Chicago, IL 60601

FILE NAME = D160F05-SHT-EROS23.dgn	USER NAME = Anthony.Plutz	DESIGNED - L.N.	REVISED -	STATE OF ILLINOIS DEPARTMENT OF TRANSPORTATION	EROSION AND SEDIMENT CONTROL PLAN US 45 (LAGRANGE ROAD) – SOUTH CONTRACT – STAGE III	F.A.P RTE.	SECTION	COUNTY	TOTAL SHEETS / SHEET NO.
		DRAWN - M.P.	REVISED -			330	103R-3	COOK	932 / 213
	PLOT SCALE = 100.000000 ' / in.	CHECKED - W.H.I.	REVISED -			ER-23		CONTRACT NO. 60F05	
	PLOT DATE = 3/15/2013	DATE - 03/13/13	REVISED -		SCALE: 1"=50' SHEET NO. 4 OF 6 SHEETS STA. 102+00.00 TO STA. 132+00.00	ILLINOIS FED. AID PROJECT			