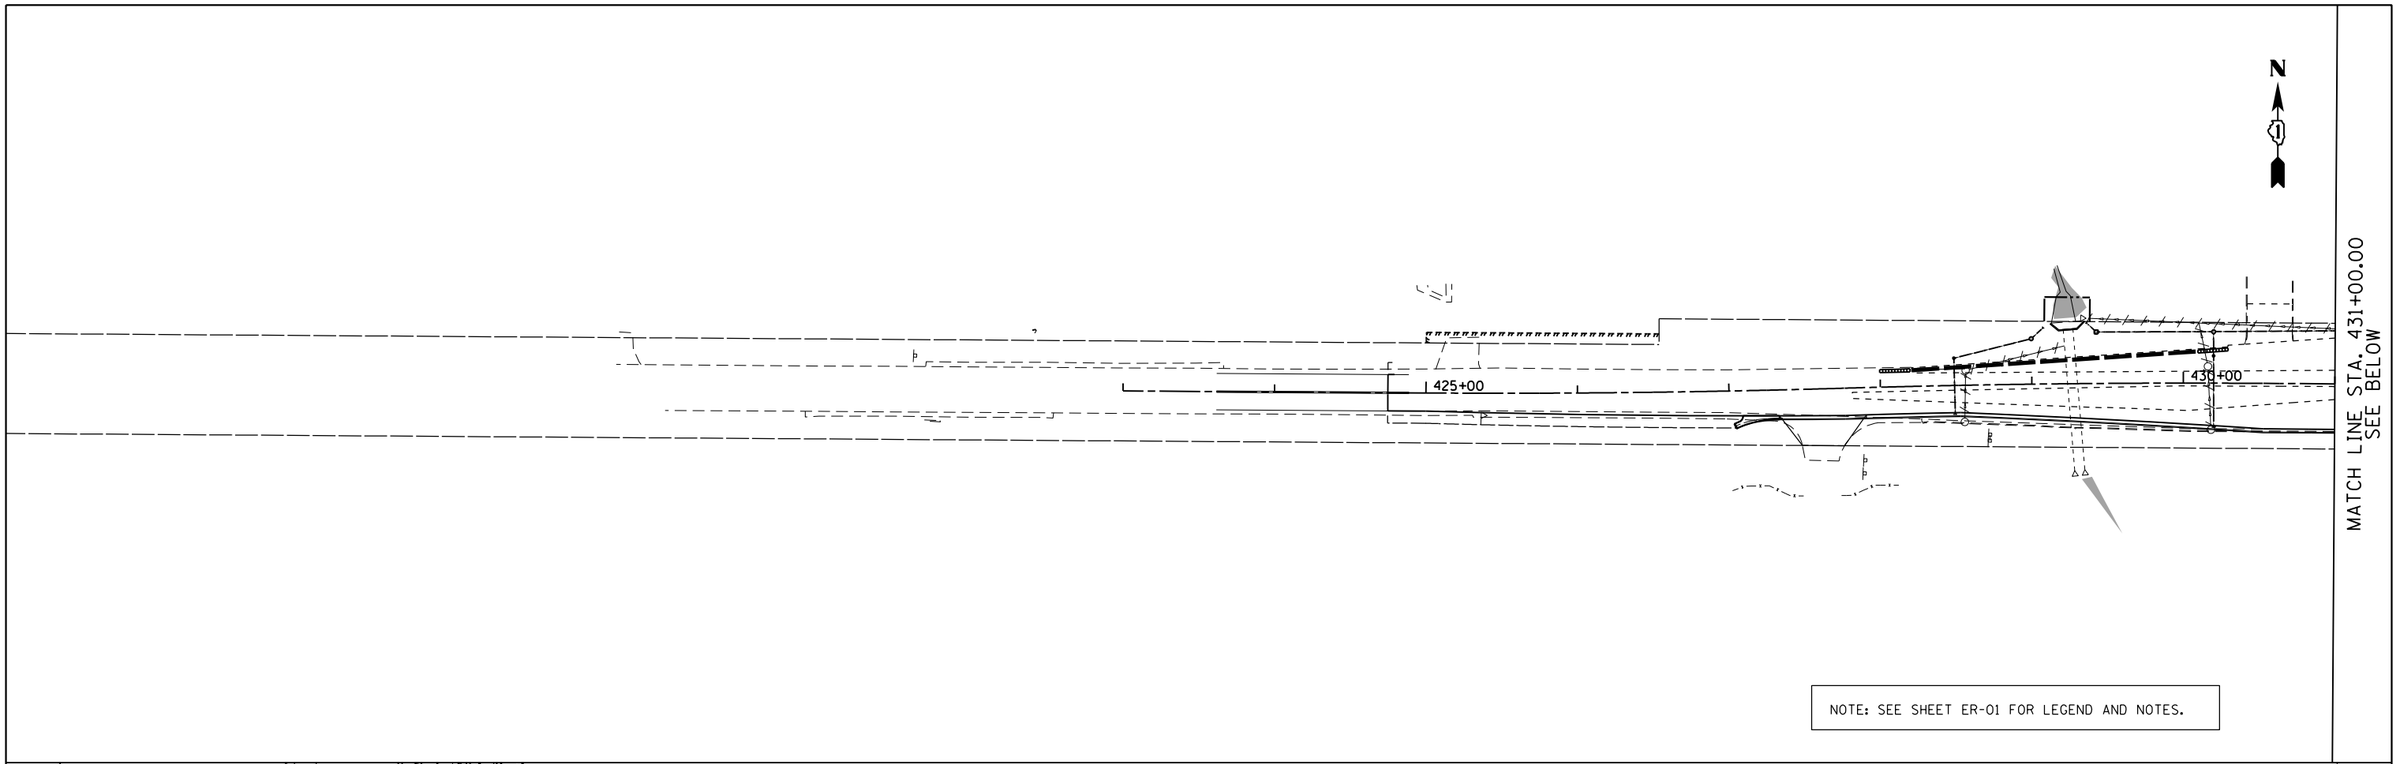

NOTE: SEE SHEET ER-01 FOR LEGEND AND NOTES.

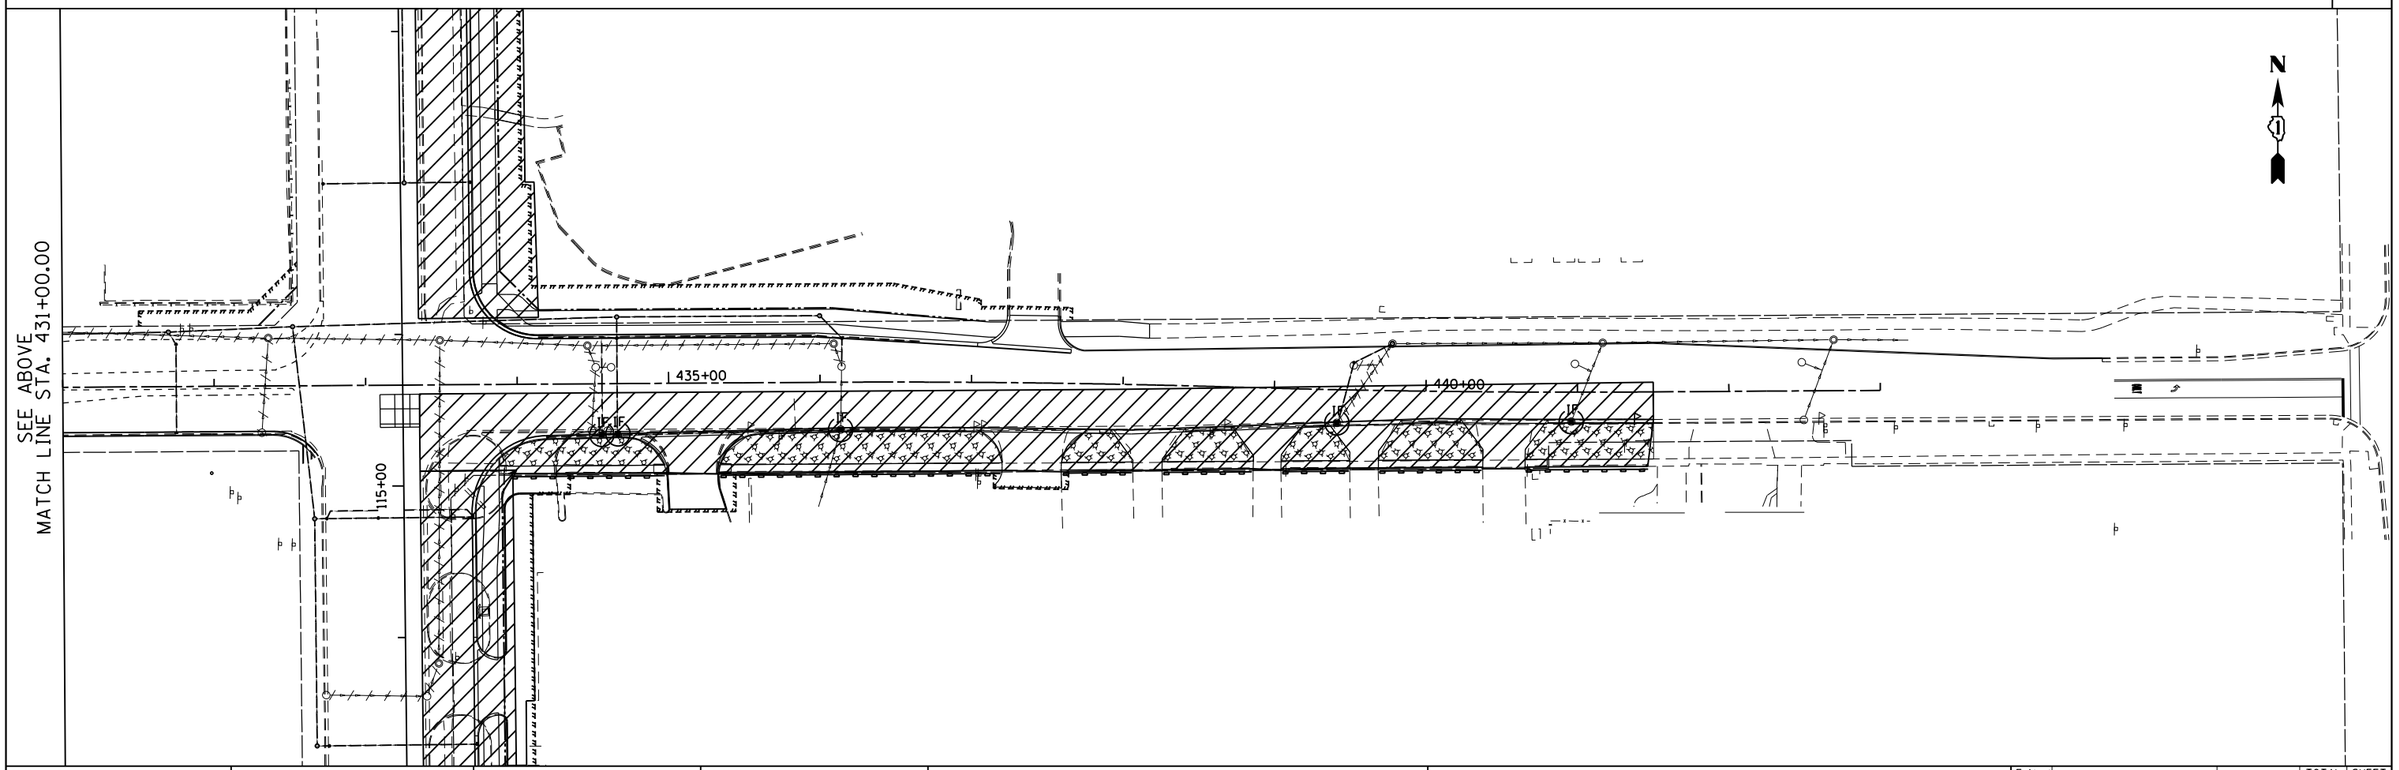

APEX CONSULTING ENGINEERS, LLC
1111 E. Wacker Dr.
Chicago, IL 60601

FILE NAME = D160F05-SHT-EROS44_167th.dgn	USER NAME = Anthony.Plutz	DESIGNED - L.N.	REVISED -
		DRAWN - M.P.	REVISED -
	PLOT SCALE = 100.000000 ' / in.	CHECKED - W.H.I.	REVISED -
	PLOT DATE = 3/15/2013	DATE - 03/13/13	REVISED -

STATE OF ILLINOIS
DEPARTMENT OF TRANSPORTATION

EROSION AND SEDIMENT CONTROL PLAN – SOUTH CONTRACT
167TH STREET _ STAGE 1B

SCALE: 1"=50' | SHEET NO. 1 OF 1 SHEETS | STA. 423+00.00 TO STA. 443+00.00

F.A.S. RTE.	SECTION	COUNTY	TOTAL SHEETS	SHEET NO.
330	103R-3	COOK	932	234
	ER-44	CONTRACT NO. 60F05		
	ILLINOIS FED. AID PROJECT			