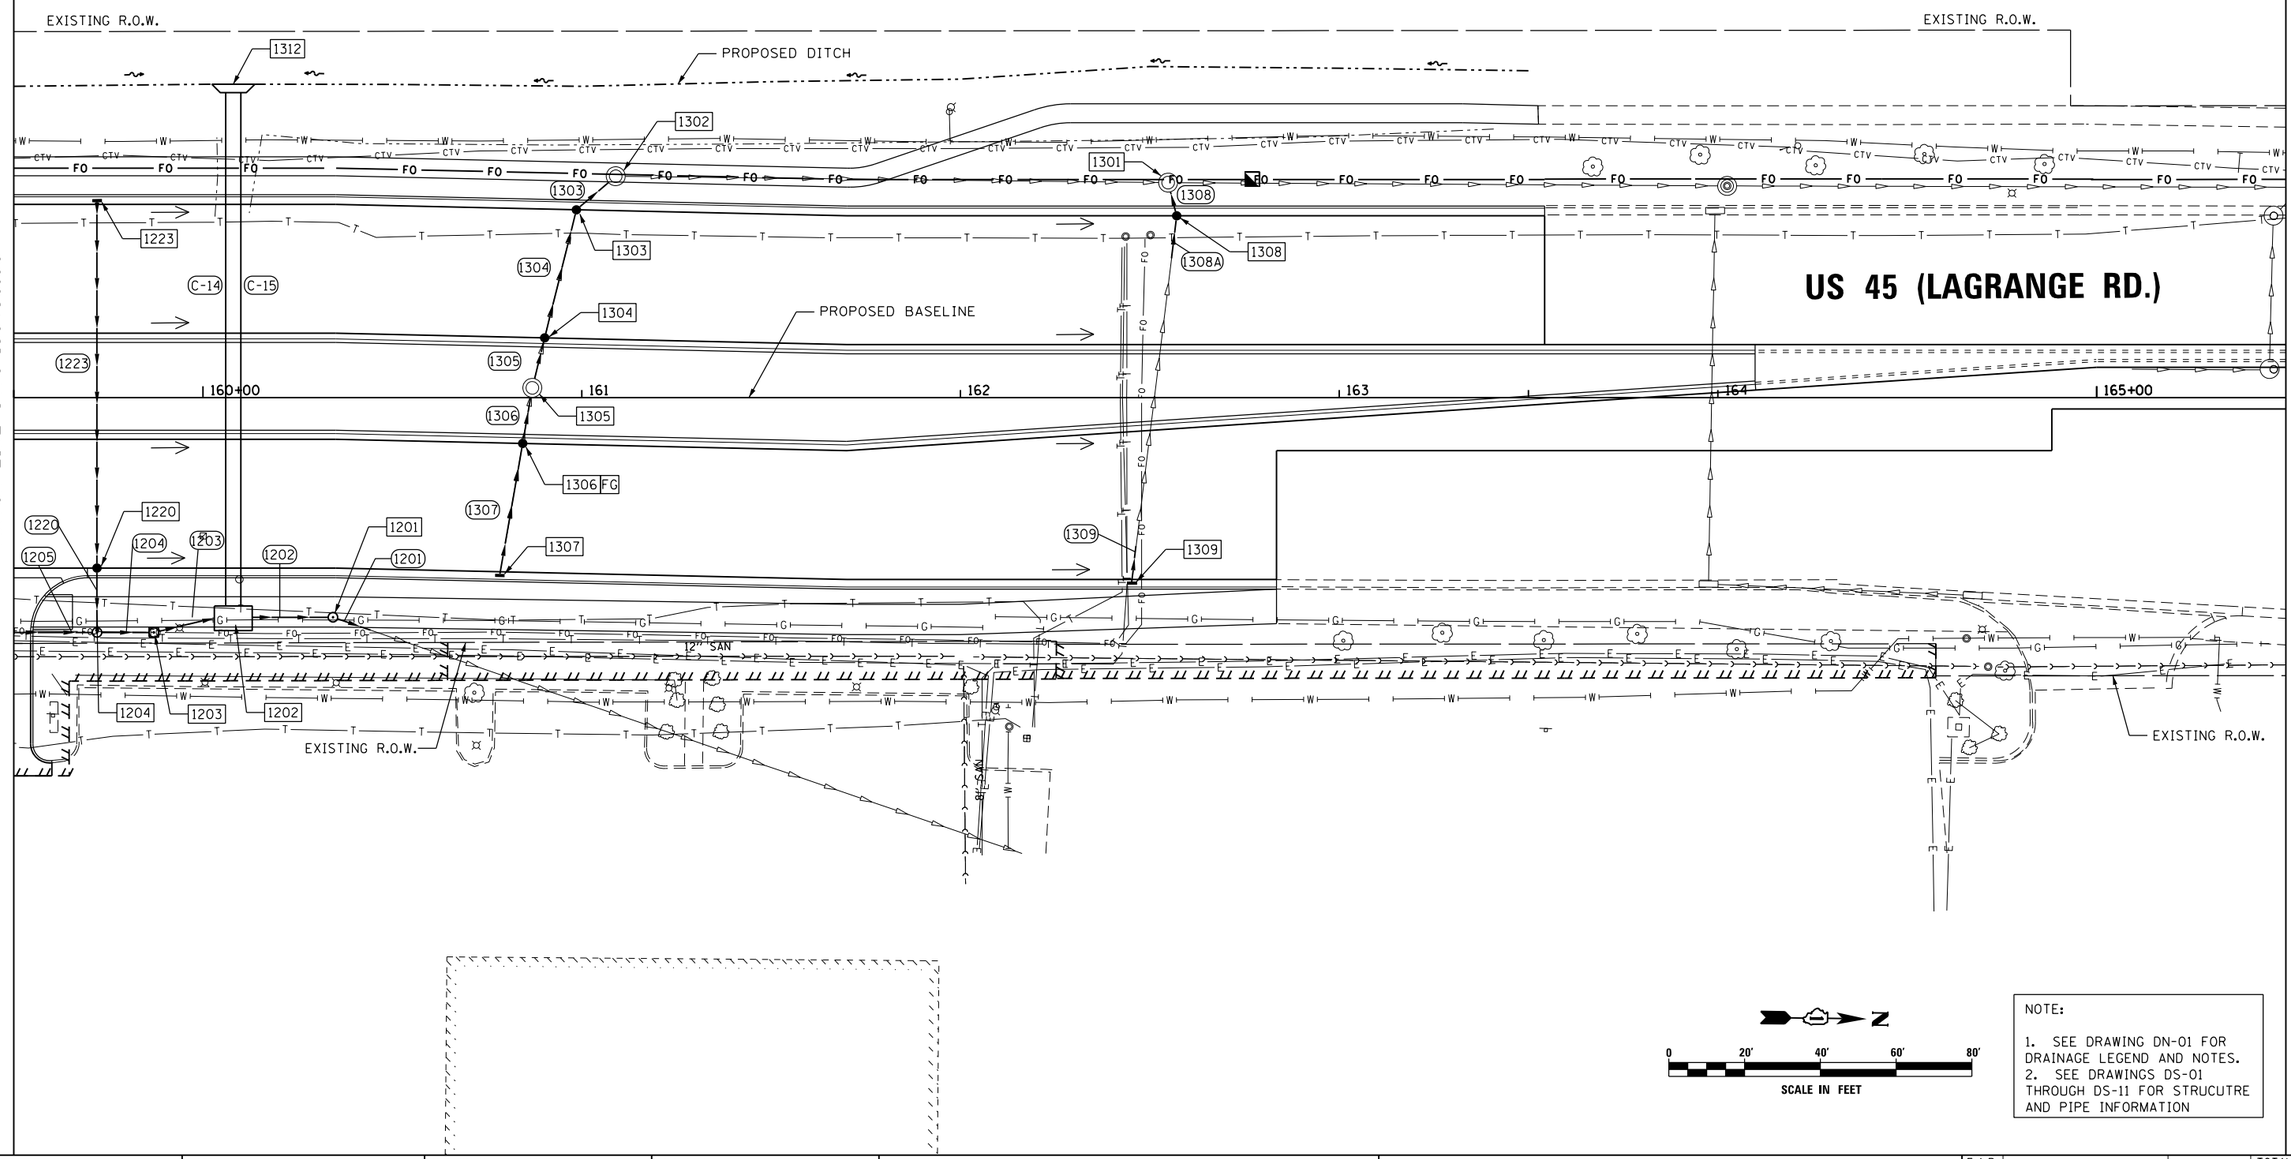

NOTE:

1. SEE DRAWING DN-01 FOR DRAINAGE LEGEND AND NOTES.
2. SEE DRAWINGS DS-01 THROUGH DS-11 FOR STRUCUTRE AND PIPE INFORMATION

URS
100 S. WACKER DR.
SUITE 500
CHICAGO IL 60606
TEL (312)-939-1000
FAX (312)-939-4198

FILE NAME = D160F05-KEA-SHT-DRAINPR24.dgn	USER NAME = Anthony_Plutz	DESIGNED - MGS	REVISED -
		DRAWN - REW	REVISED -
	PLOT SCALE = 40.00 ' / in.	CHECKED - JRS	REVISED -
SHT_PLAN	PLOT DATE = 3/13/2013	DATE - 03/13/13	REVISED -

STATE OF ILLINOIS
DEPARTMENT OF TRANSPORTATION

PROPOSED DRAINAGE PLAN – US 45 (LAGRANGE ROAD)

SCALE: 1"=20' | SHEET 24 OF 35 SHEETS | STA. 159+50.00 TO STA. 165+50.00

F.A.P RTE.	SECTION	COUNTY	TOTAL SHEETS	SHEET NO.
330	103R-3	COOK	932	315
	DU-59	CONTRACT NO. 60F05		
		ILLINOIS FED. AID PROJECT		