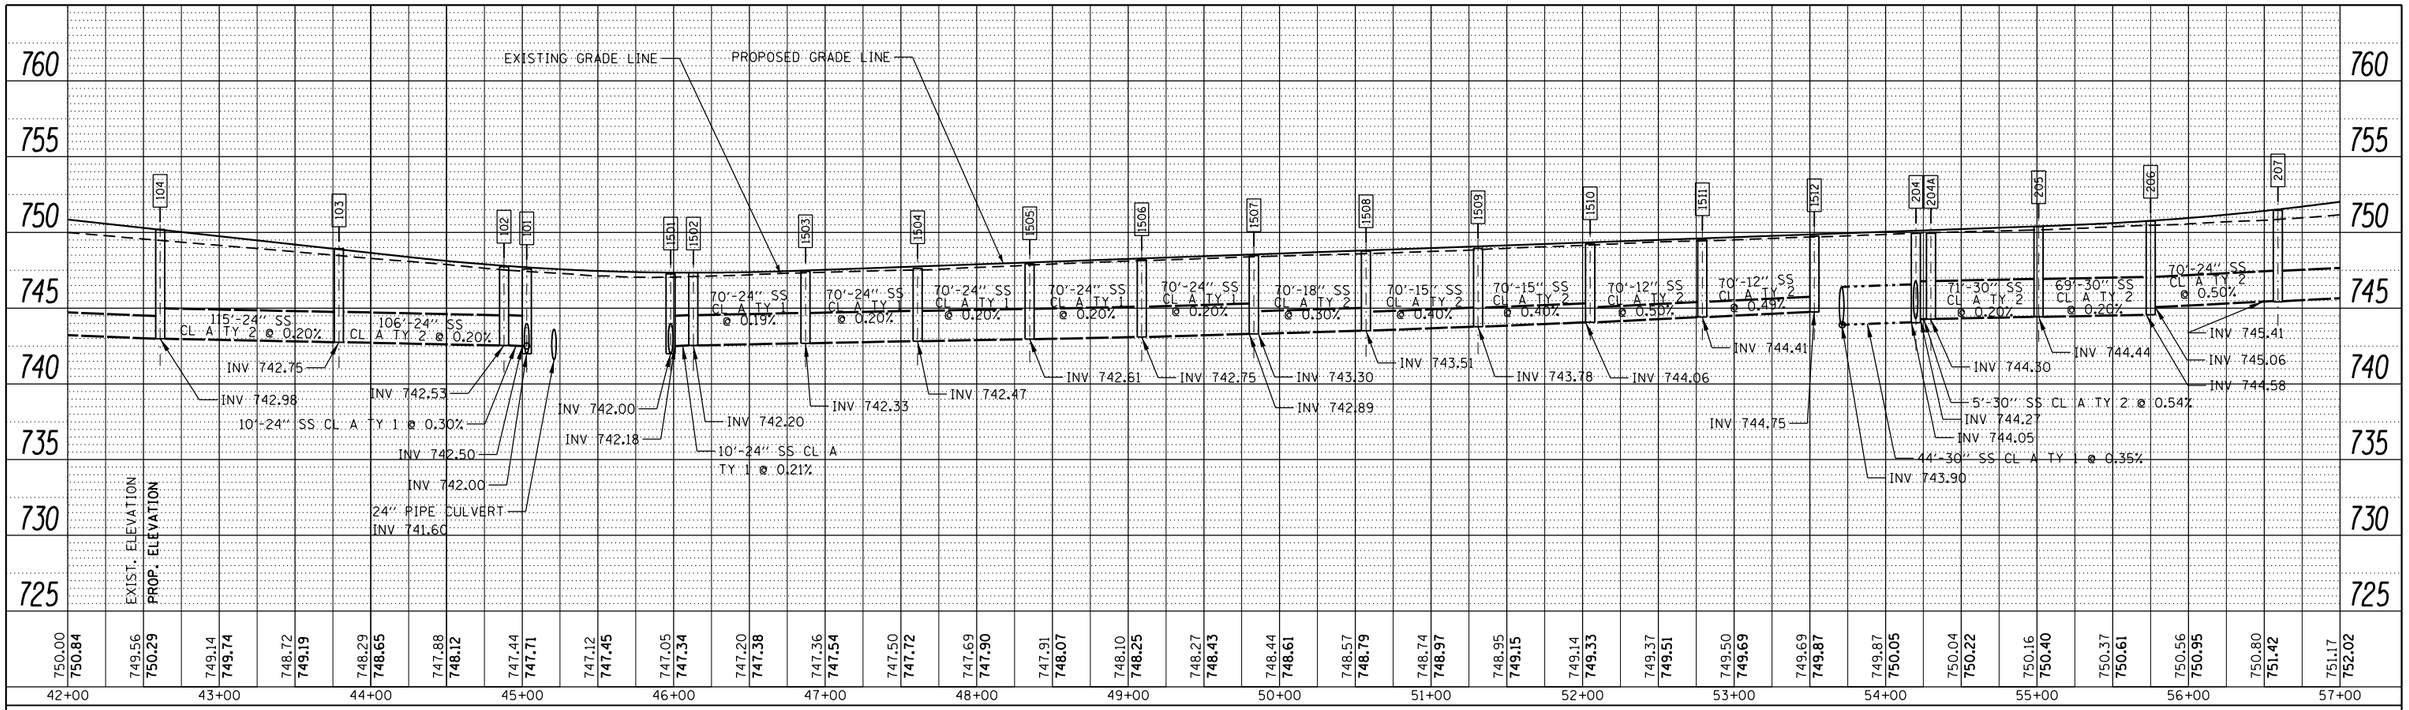

℄ 175TH STREET
STA. 62+65.24
SEE DP-08 FOR
175TH ST. PROFILE

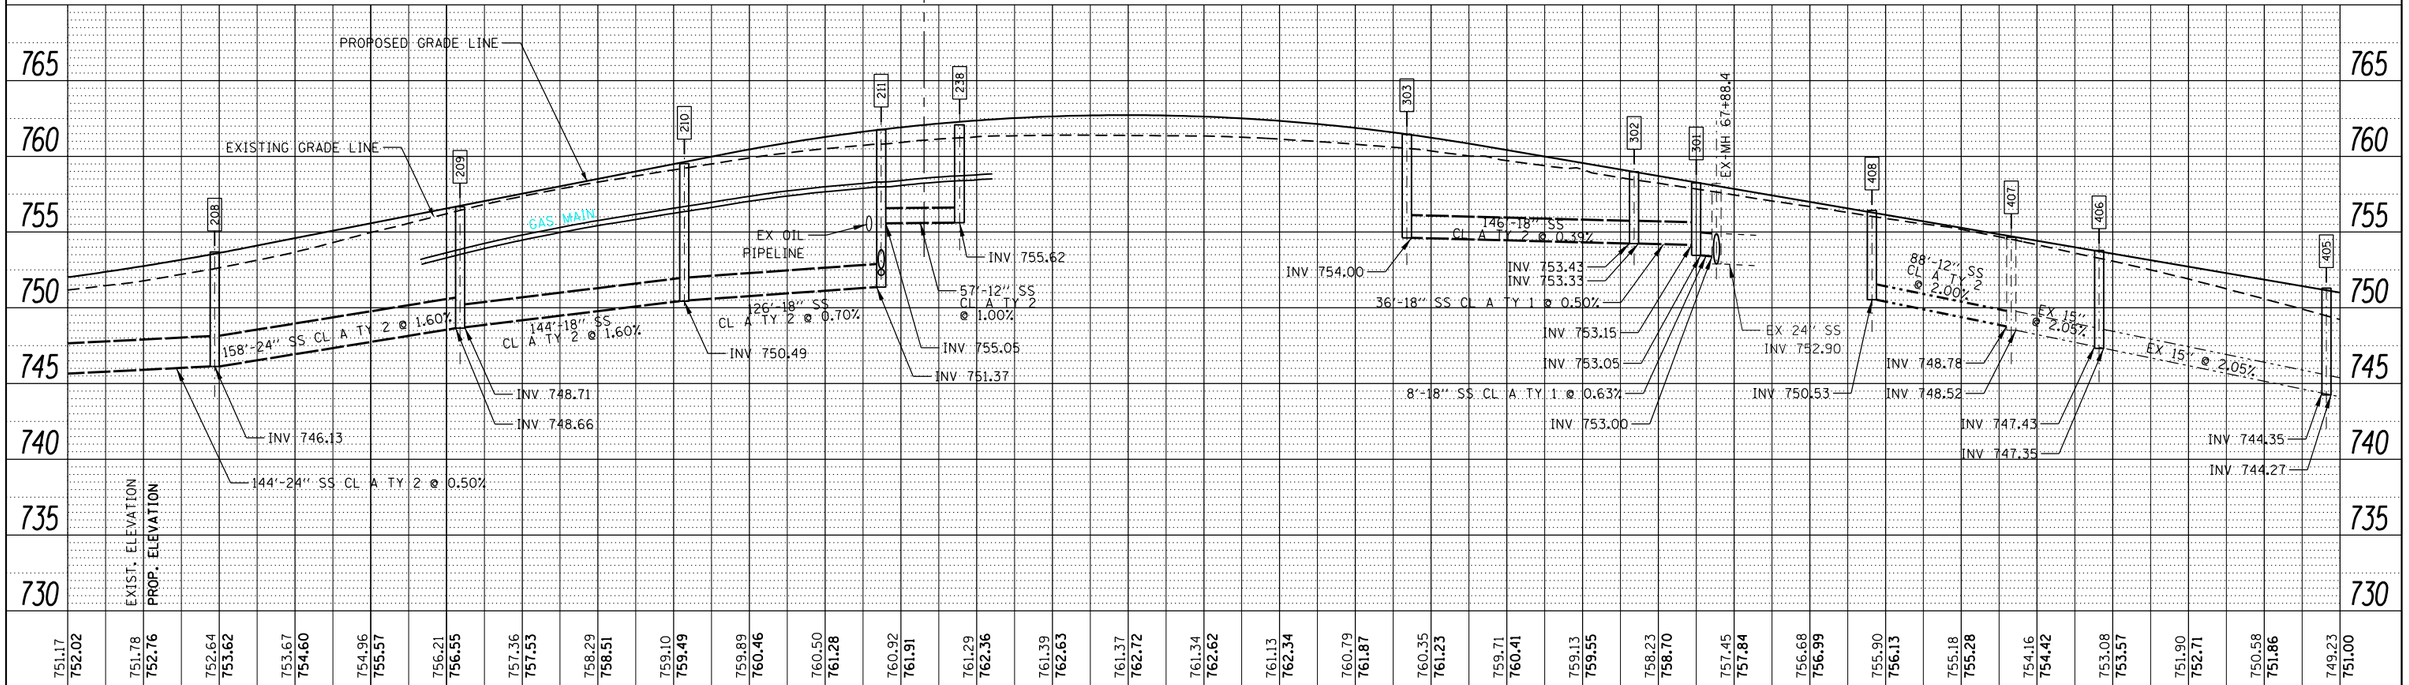

PLAN
SURVEYED
PLOTTED
ALIGNMENT CHECKED
RT. OF WAY CHECKED
CADD FILE NAME
NOTE BOOK
NO.
BY
DATE

PROFILE
SURVEYED
PLOTTED
PROFILE CHECKED
H.M. NOTED
STRUCTURE NOTATIONS CHKD
NOTE BOOK
NO.
BY
DATE

URS
100 S. WACKER DR.
SUITE 500
CHICAGO IL. 60606
TEL (312)939-1000
FAX (312)939-4198

FILE NAME = D160F05-KEA-SHT-DRAINPROF02.dgn	USER NAME = Anthony.Plutz	DESIGNED - MGS	REVISED -
		DRAWN - DMS	REVISED -
	PLOT SCALE = 100.000091 ' / in.	CHECKED - JRS	REVISED -
SHT_DOUBLE PROFILE	PLOT DATE = 3/13/2013	DATE - 03/13/13	REVISED -

STATE OF ILLINOIS
DEPARTMENT OF TRANSPORTATION

DRAINAGE PROFILE – US 45 (LAGRANGE ROAD)

SCALE:1"=50'H;1"=5'V | SHEET NO. 2 OF 10 SHEETS | STA. 42+00.00 TO STA. 72+00.00

F.A.P RTE.	SECTION	COUNTY	TOTAL SHEETS	SHEET NO.
330	103R-3	COOK	932	339
	DU-72	CONTRACT NO. 60F05		
	ILLINOIS FED. AID PROJECT			