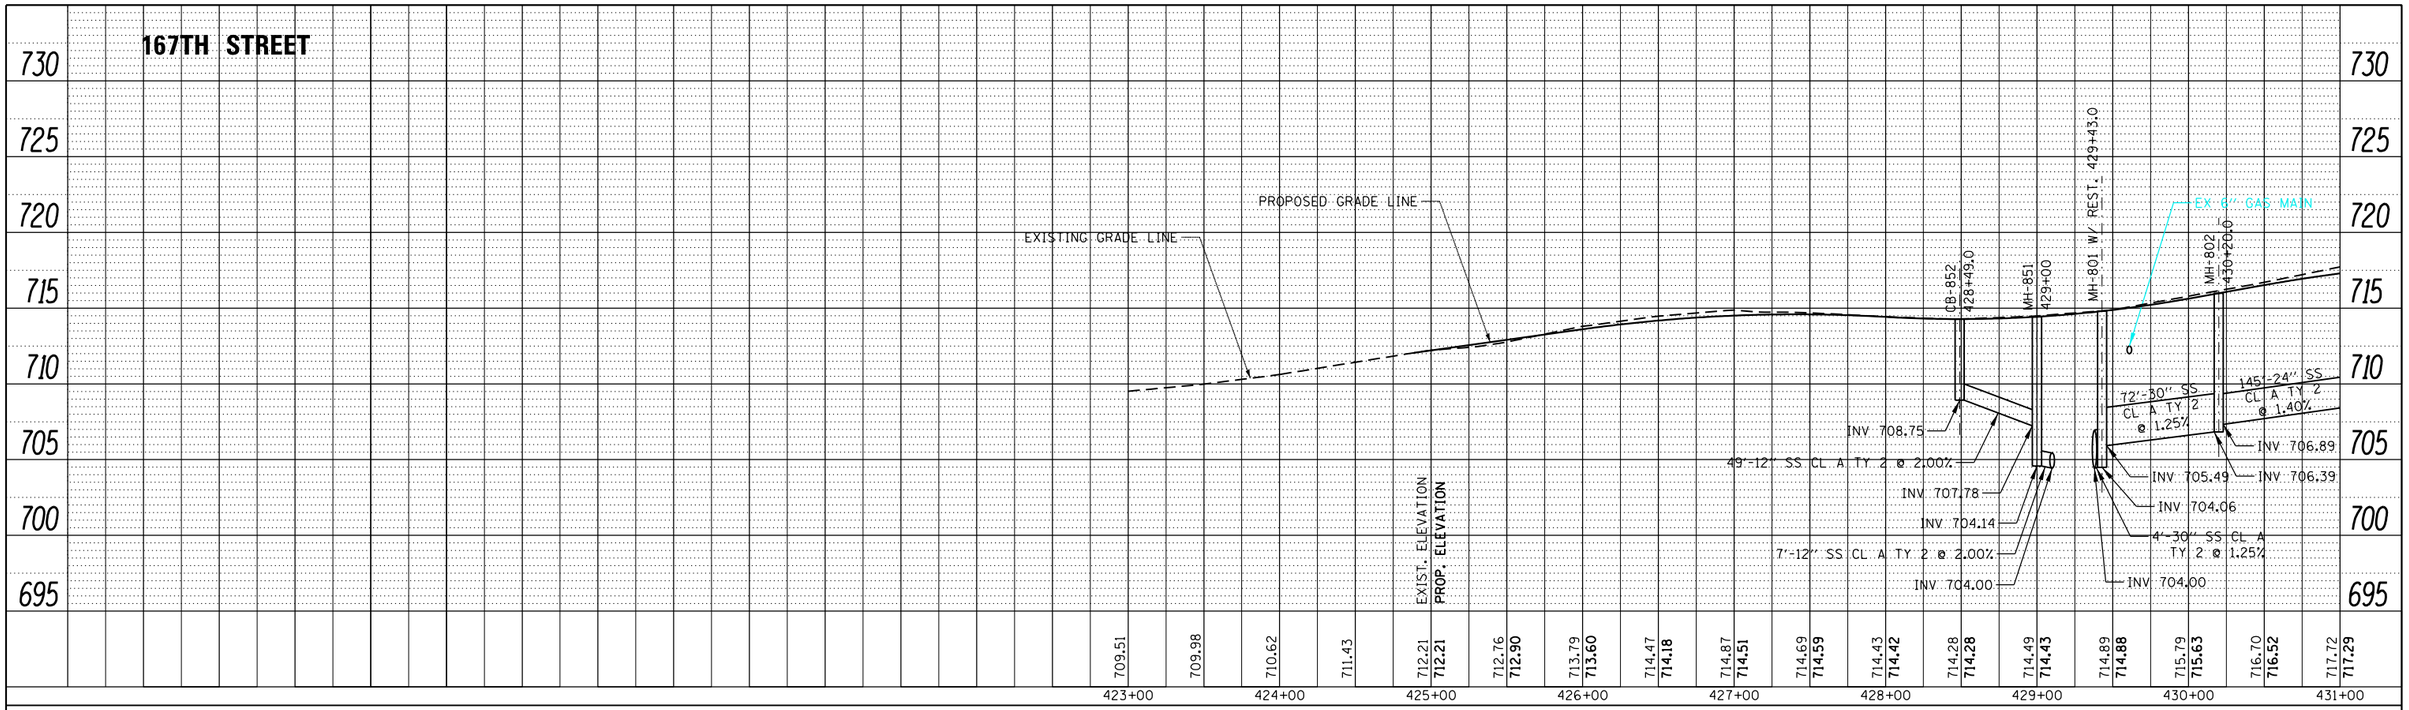

167TH STREET – SEE DP-04 FOR U.S. 45 DRAINAGE PROFILE

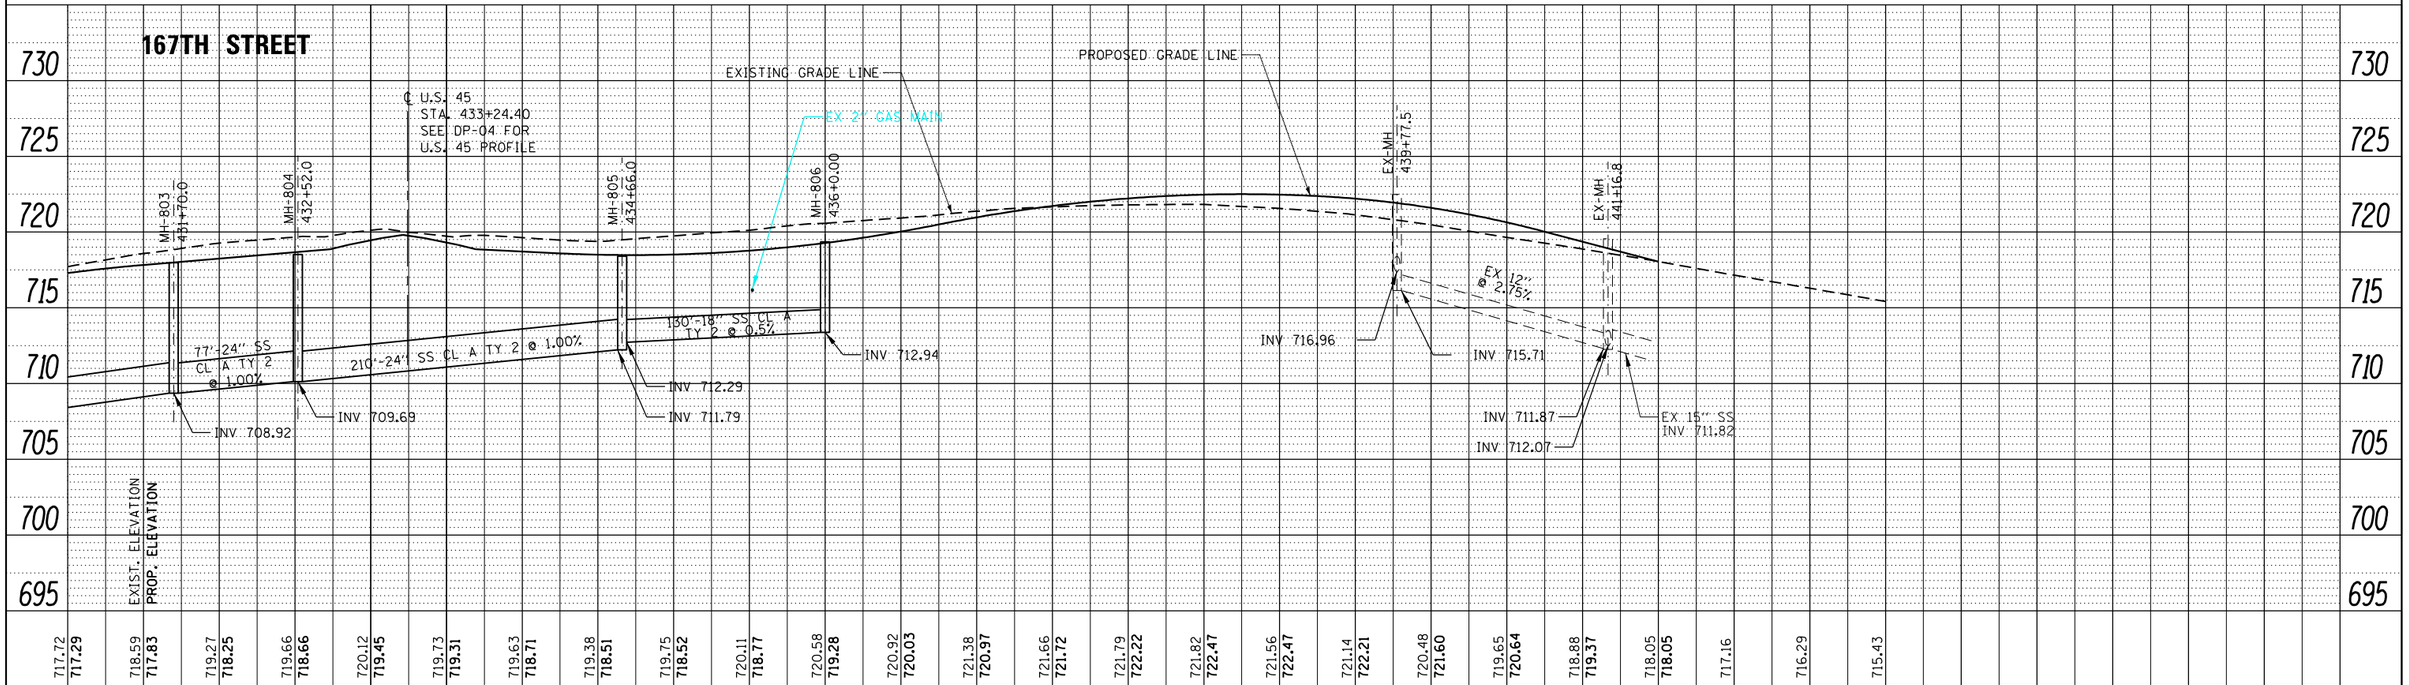

PLAN — SURVEYED; PLOTTED; ALIGNMENT CHECKED; RT. OF WAY CHECKED; CADD FILE NAME; NOTE BOOK; NO.

PROFILE — SURVEYED; PLOTTED; GRADES CHECKED; S.M. NOTED; STRUCTURE NOTATNS CHKD; NOTE BOOK; NO.

BY | DATE

URS
100 S. WACKER DR.
SUITE 500
CHICAGO IL. 60606
TEL (312)-939-0000
FAX (312)-939-4198

FILE NAME = D160F05-KEA-SHT-DRAINPROF09.dgn	USER NAME = Anthony.Plutz	DESIGNED - MGS	REVISED -
		DRAWN - DMS	REVISED -
	PLOT SCALE = 100.000091 ' / in.	CHECKED - JRS	REVISED -
SHT_DOUBLE PROFILE	PLOT DATE = 3/13/2013	DATE - 03/13/13	REVISED -

STATE OF ILLINOIS
DEPARTMENT OF TRANSPORTATION

DRAINAGE PROFILE – 167TH STREET

SCALE:1"=50'H;1"=5'V | SHEET NO. 9 OF 10 SHEETS | STA. | TO STA.

F.AP RTE.	SECTION	COUNTY	TOTAL SHEETS	SHEET NO.
330	103R-3	COOK	932	346
	DU-79	CONTRACT NO. 60F05		
		ILLINOIS FED. AID PROJECT		