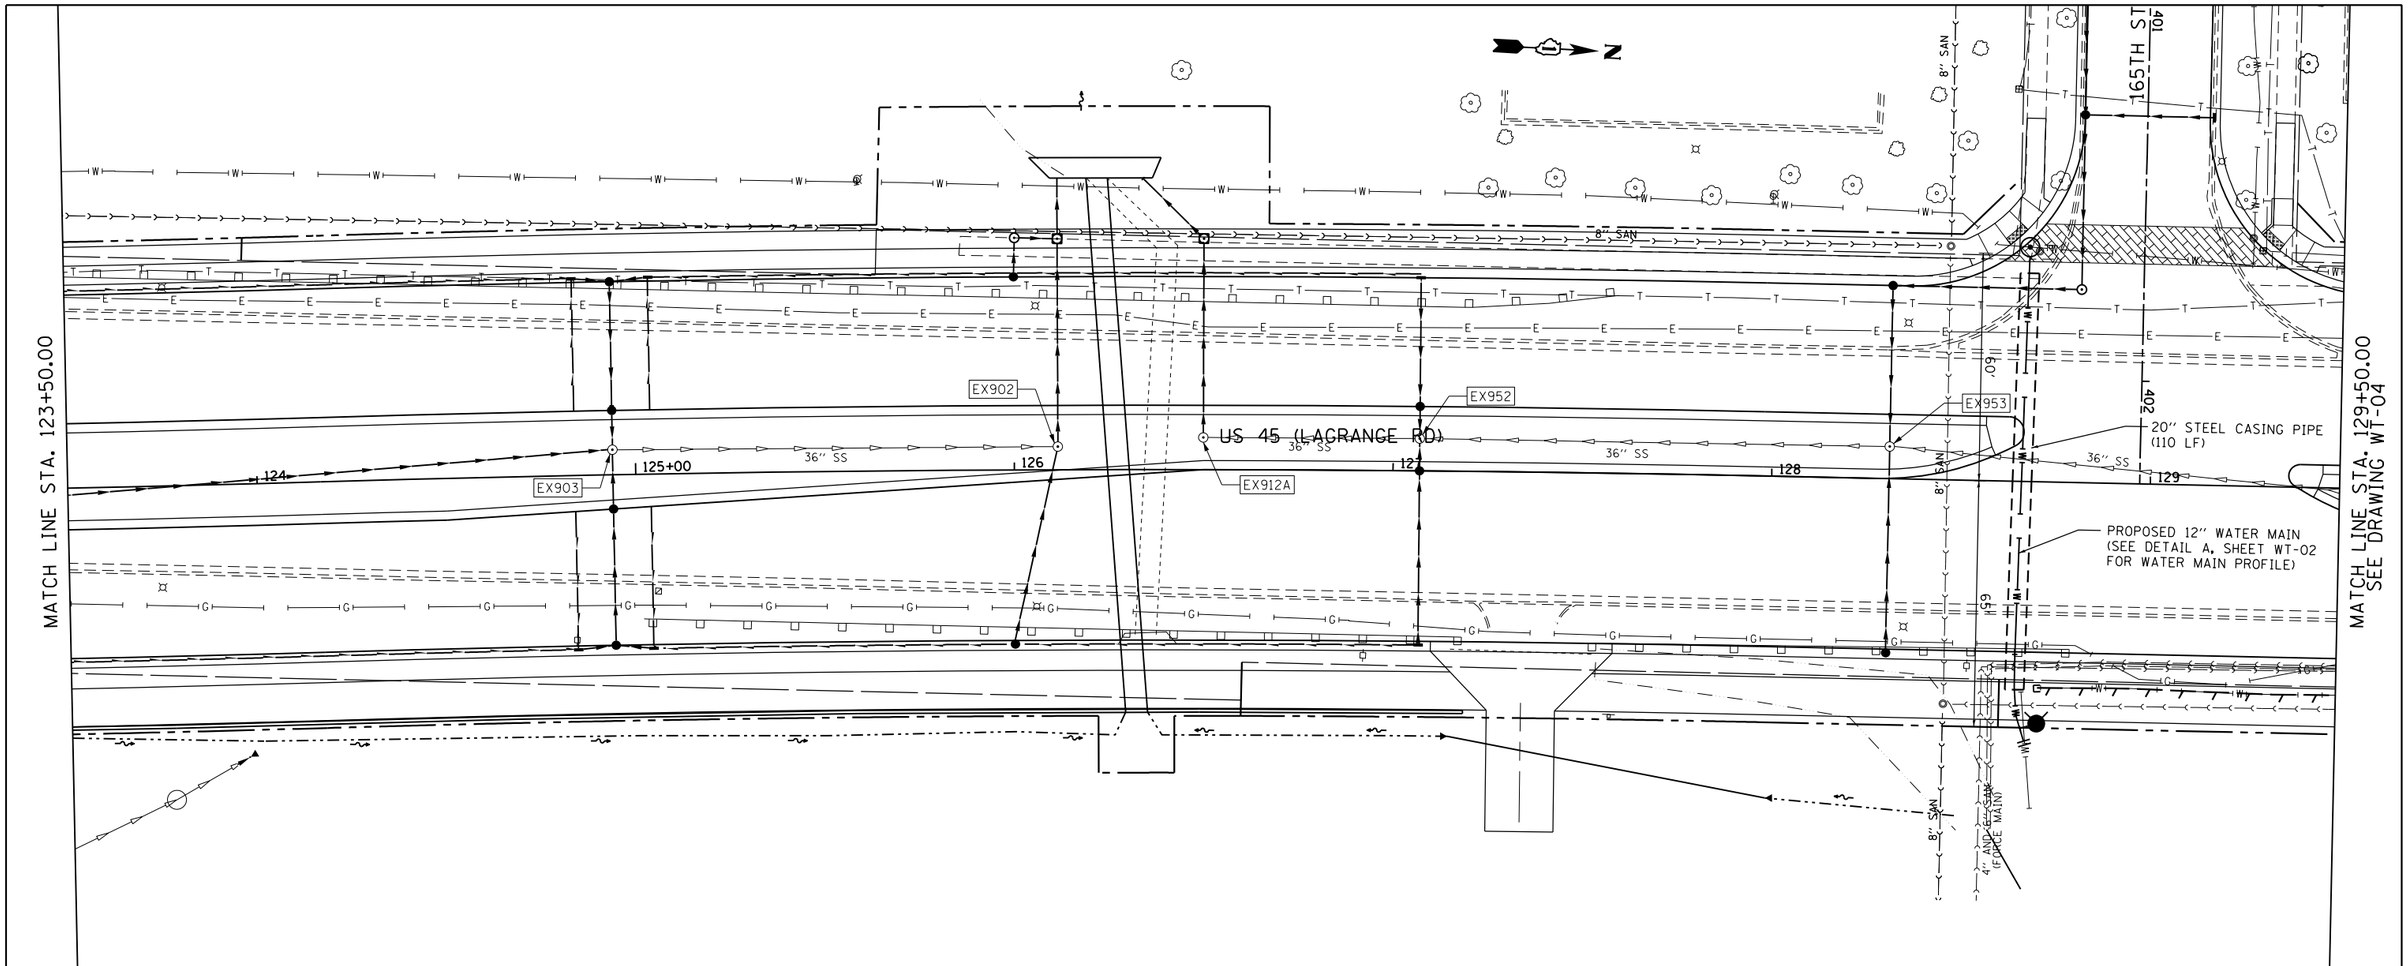

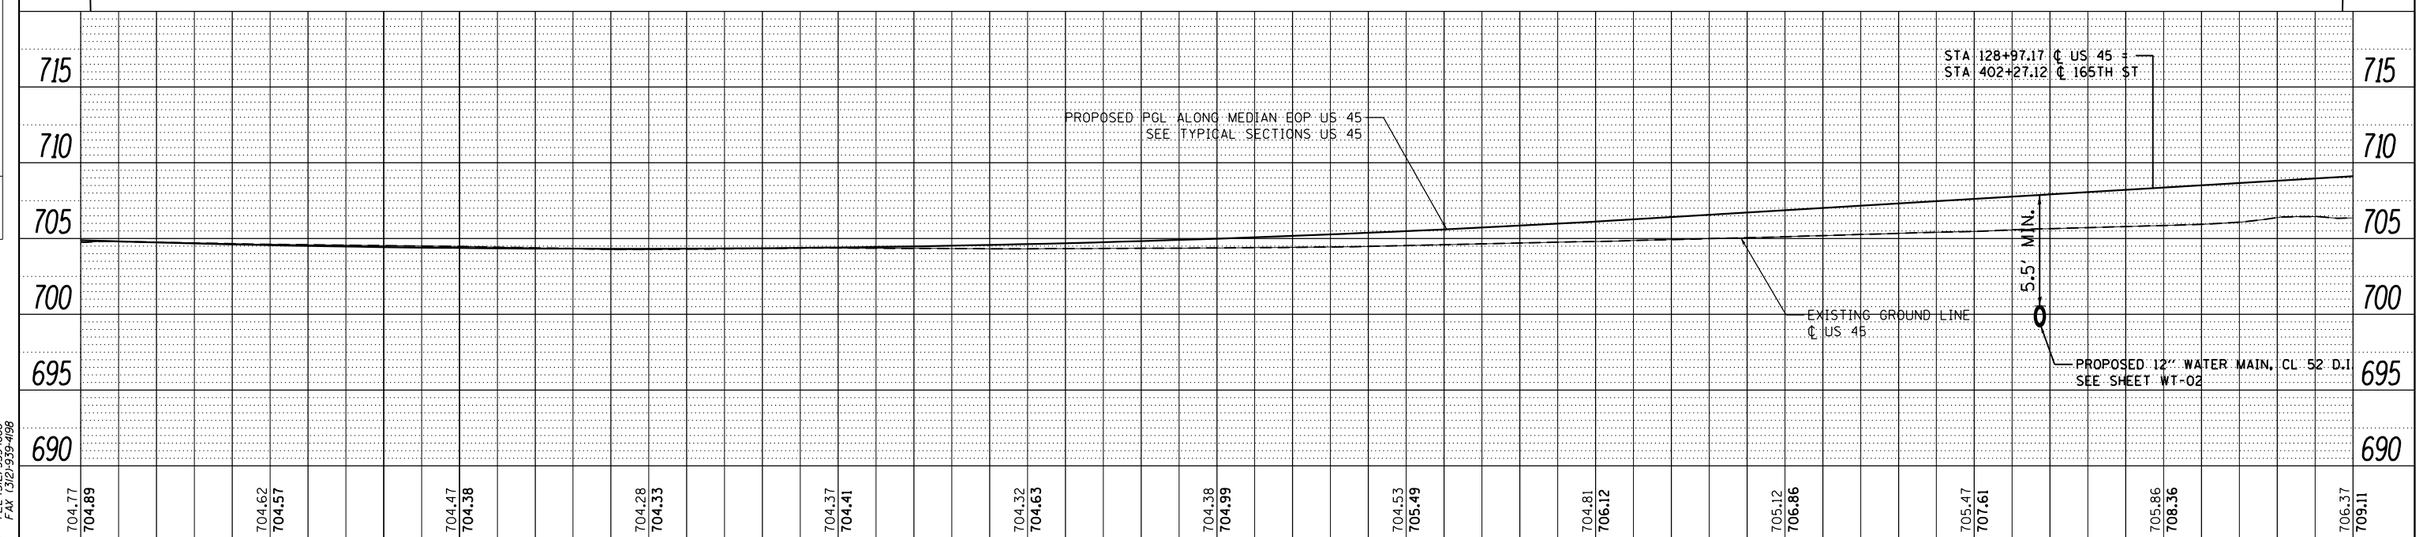

PLAN	BY	DATE
SURVEYED		
PLOTTED		
ALIGNMENT CHECKED		
RT. OF WAY CHECKED		
CADD FILE NAME		
NOTE BOOK NO.		

PROFILE	BY	DATE
SURVEYED		
PLOTTED		
GRADES CHECKED		
BM. NOTED		
STRUCTURE NOTAT'NS CHK'D		
NOTE BOOK NO.		

URS
100 S. WACKER DR.
SUITE 1500
CHICAGO, ILLINOIS 60606
TEL (312)939-1000
FAX (312)939-4198

FILE NAME = D160F05-SHT-WATER03.dgn	USER NAME = Anthony.Plutz	DESIGNED - JTF	REVISED -
		DRAWN - JTF	REVISED -
	PLOT SCALE = 40.0000 ' / in.	CHECKED - MJT	REVISED -
SHT_PLNPROF URBAN	PLOT DATE = 3/9/2013	DATE - 03/13/13	REVISED -

STATE OF ILLINOIS
DEPARTMENT OF TRANSPORTATION

WATER MAIN – PROPOSED PLAN AND PROFILE
US 45 (LAGRANGE ROAD)

SCALE:1"=40'H;1"=5'V | SHEET 3 OF 10 SHEETS | STA. 123+50.00 TO STA. 129+50.00

F.A.P RTE.	SECTION	COUNTY	TOTAL SHEETS	SHEET NO.
330	103R-3	COOK	932	358
	WT-03	CONTRACT NO. 60F05		
	ILLINOIS FED. AID PROJECT			