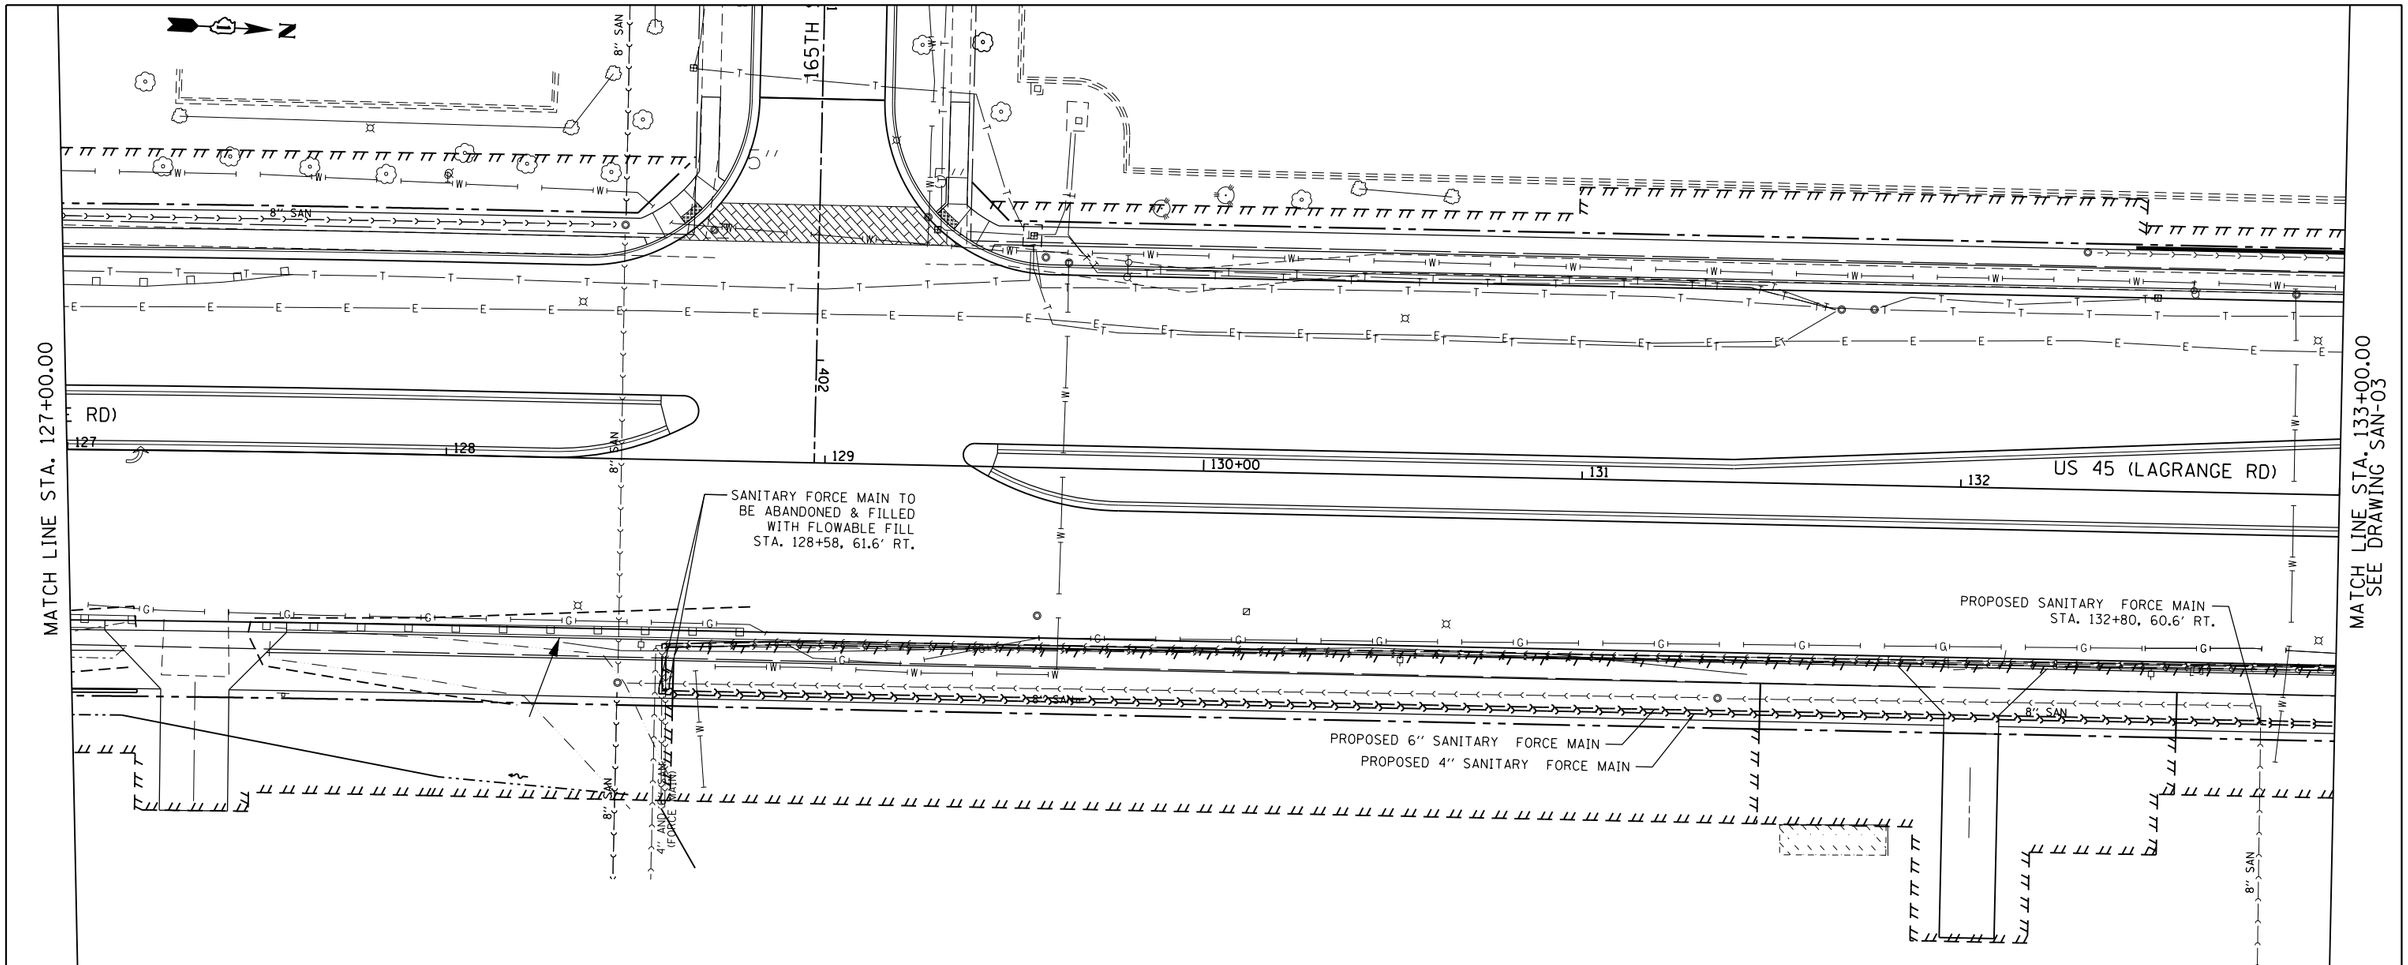

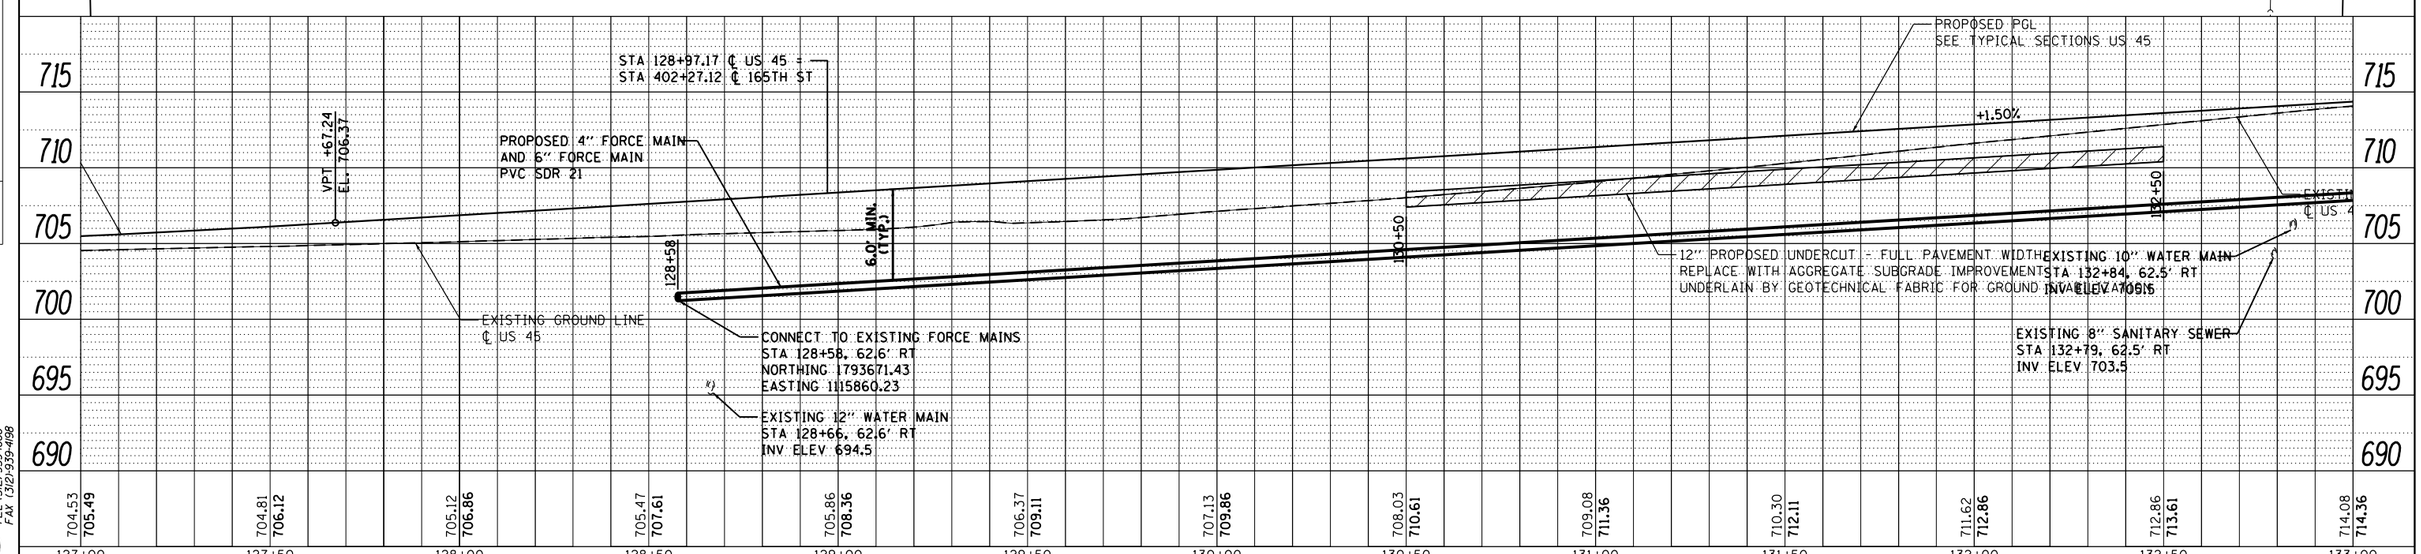

PLAN — NOTE BOOK NO. — SURVEYED — PLOTTED — ALIGNMENT CHECKED — RT. OF WAY CHECKED — CADD FILE NAME — BY — DATE

PROFILE — NOTE BOOK NO. — SURVEYED — PLOTTED — GRADES CHECKED — B.M. NOTED — STRUCTURE NOTAT'NS CHK'D — BY — DATE

URS
100 S. WACKER DR.
SUITE 500
CHICAGO IL 60606
TEL (312)-939-1000
FAX (312)-939-4198

FILE NAME = D160F05-SHT-SAN02.dgn	USER NAME = Anthony_Plutz	DESIGNED - MDB	REVISED -
		DRAWN - MDB	REVISED -
	PLOT SCALE = 40.0000 ' / in.	CHECKED - TDW	REVISED -
SHT_PLNPROF URBAN	PLOT DATE = 3/12/2013	DATE - 03/13/13	REVISED -

STATE OF ILLINOIS
DEPARTMENT OF TRANSPORTATION

SANITARY FORCE MAIN PLAN - US 45 (LAGRANGE ROAD)

SCALE:1"=20'H;1"=5'V | SHEET 2 OF 3 SHEETS | STA. 127+00.00 TO STA. 133+00.00

F.A.P RTE.	SECTION	COUNTY	TOTAL SHEETS	SHEET NO.
330	103R-3	COOK	932	378
	SAN-02	CONTRACT NO. 60F05		
		ILLINOIS FED. AID PROJECT		

D160F05-SHT-SAN02.dgn 3/12/2013 3:22:52 PM