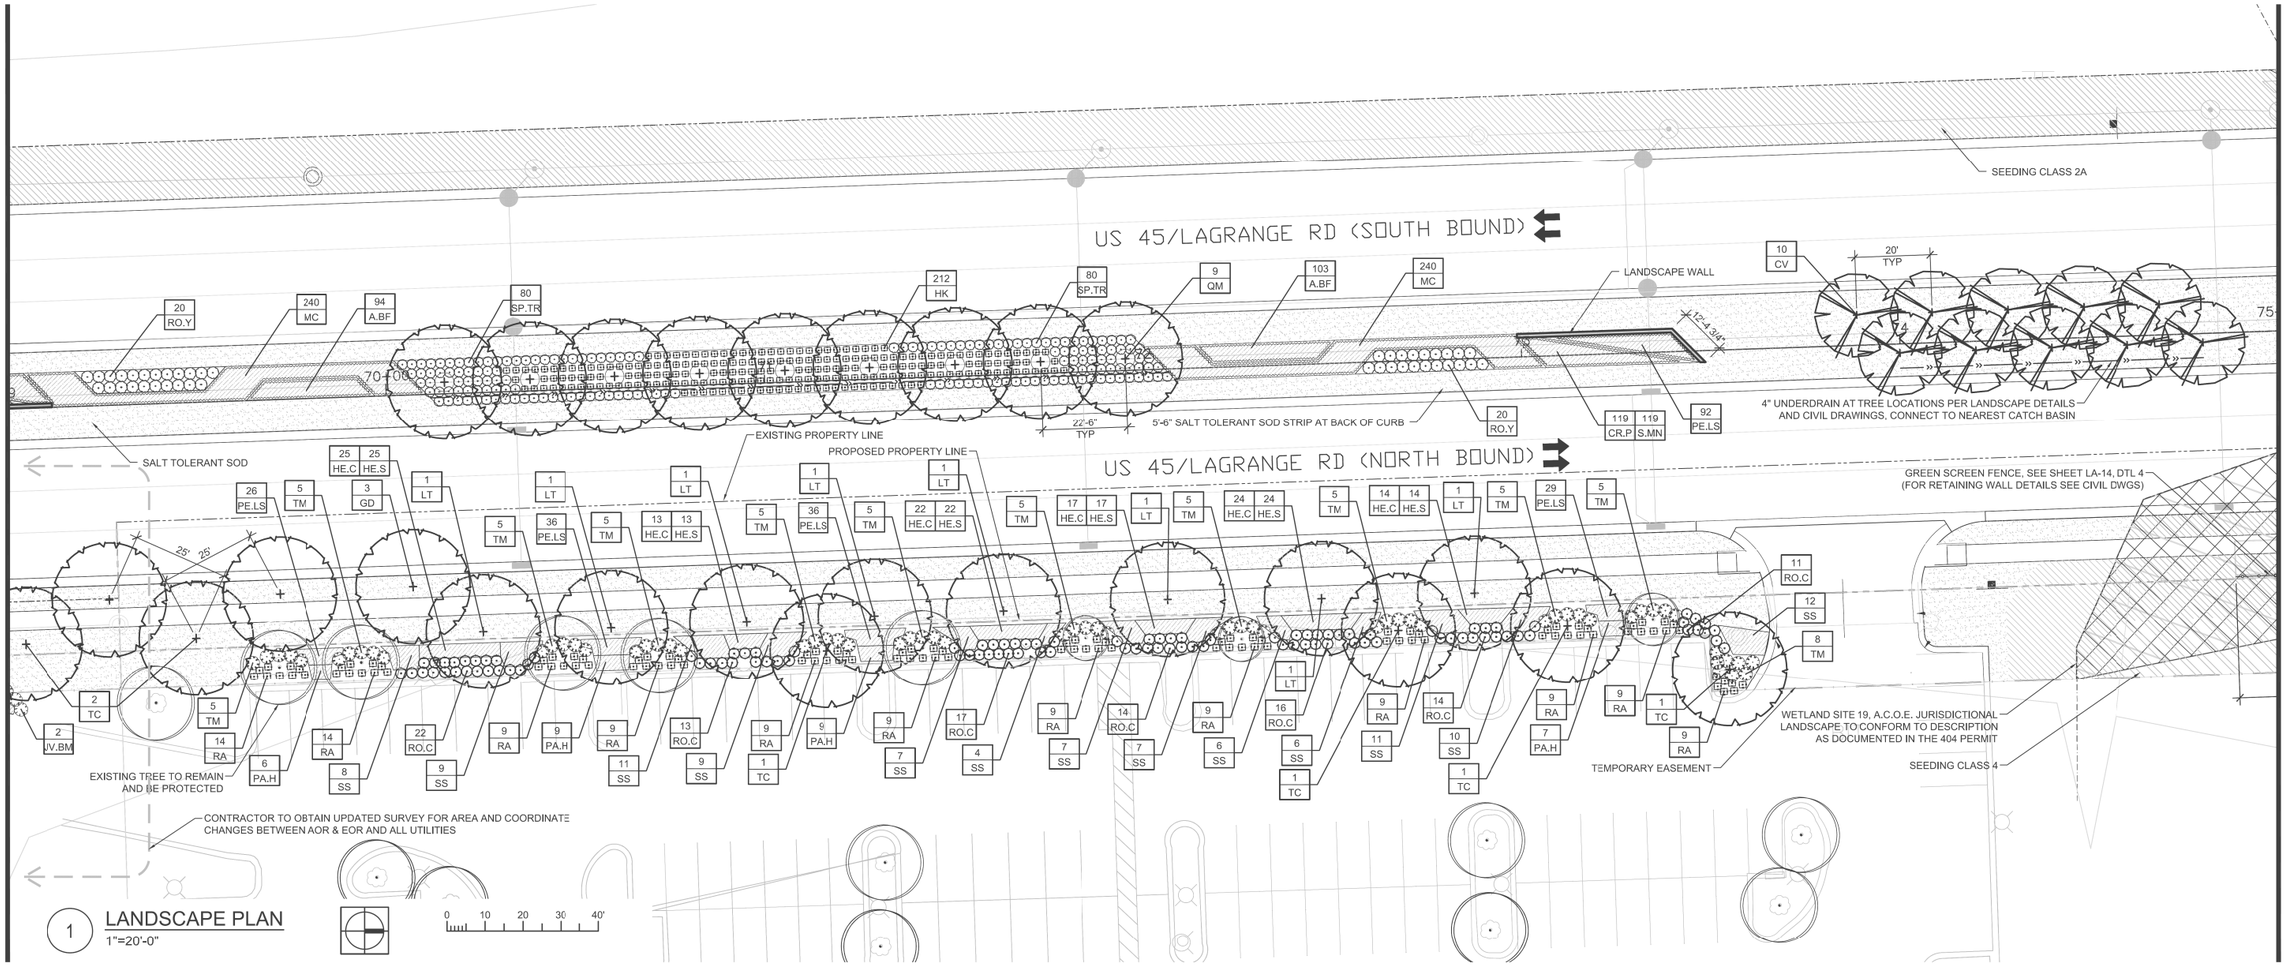

1 LANDSCAPE PLAN
1"=20'-0"

PLANT SCHEDULE						
SHADE TREES						
CODE	QUANTITY	BOTANICAL NAME	COMMON NAME	SIZE	ROOT	REMARKS
GD	3	Gymnocladus dioicus	Kentucky Coffee Tree	2.5" cal.	B&B	matching heads
LT	8	Liliodendron tulipferia	Tulip Tree	2.5" cal.	B&B	matching heads
QM	9	Quercus muehlenbergii	Chinkapin Oak	2.5" cal.	B&B	matching heads
TC	6	Tilia cordata	Little Leaf Lincen	2.5" cal.	B&B	matching heads
ORNAMENTAL TREES						
CODE	QUANTITY	BOTANICAL NAME	COMMON NAME	SIZE	ROOT	REMARKS
CV	10	Crataegus virdis 'Winter King'	Winter King Hawthorn	8'H	B&B	multi-stem
SHRUBS						
CODE	QUANTITY	BOTANICAL NAME	COMMON NAME	SIZE	ROOT	REMARKS
HK	212	Hypericum kalmianum 'Ames'	St. Johnswort	18"H	pot	30" o.c.
JV.BM	2	Juniper virginiana 'Blue Mountain'	Blut Mountain Juniper	5 gal.	pot	42" o.c.
RA	118	Rhus aromatica 'Gro Low'	Grow Low Sumac	24"W	pot	30" o.c.
RO.C	107	Rosa x 'Noelesa' P.P.# 13869	Flower Carpet Yellow Rose	3 gal.	pot	30" o.c.
RO.Y	40	Rosa BAline	Easy Elegance Yellow Submarine Rose	3 gal.	pot	36" o.c.
SP.TR	160	Spirea 'Tor'	Birchleaf Tor Spirea	24"H	pot	30" o.c.
TM	63	Taxus x media 'Densiformis'	Dense Spreading Yew	3'W	B&B	30" o.c.
PERENNIALS, ORNAMENTAL GRASSES, VINES AND OTHER						
CODE	QUANTITY	BOTANICAL NAME	COMMON NAME	SIZE	ROOT	REMARKS
A.BF	197	Agastache 'Blue Fortune'	Blue Fortune Agastache	gal.	pot	15" o.c.
CR.P	119	Crocus 'Purple'	Purple Crocus	8 cm.	pot	15" interplanted
HE.C	115	Hemerocallis 'Chicago Apache'	Chicago Apac'ne Daylilly	gal.	pot	15" o.c.
HE.S	115	Hemerocallis 'Stella d' Oro'	Stella d' Oro Yellow Daylilly	gal.	pot	15" o.c.
MC	480	Molinia caerulea 'Moorflamme'	Moorflamme Purple Moore Grass	gal.	pot	18" o.c.
PA.H	31	Pennisetum alopecuroides 'Hamlin'	Hamlin Dwarf Fountain Grass	gal.	pot	15" o.c.
PE.LS	219	Perovskia atriplicifolia 'Little Spire'	Little Spire Russian Sage	gal.	pot	15" o.c.
S.MN	119	Salvia 'May Night'	May Night Salvia	gal.	pot	15" o.c.
SS	107	Schizachyrium scoparium	Little Bluestem	3 gal.	pot	30" o.c.

NOTES:

1. ALL PLANTINGS SHALL FOLLOW IDOT BUREAU OF DESIGN & ENVIRONMENT MANUAL – CHAPTER 59 – LANDSCAPE DESIGN AND EROSION CONTROL 59–7.09 PLANTING IN URBANIZED AREA FOR SIGHT DISTANCES.
2. ALL AREAS TO BE LANDSCAPED SHALL BE EXCAVATED TO THE DEPTH APPROPRIATE FOR THE PROPOSED PLANTINGS. NO EXISTING SOD SHALL REMAIN IN NEW PLANTING AREAS.
3. PLANT QUANTITIES SHOWN ON DRAWINGS ARE APPROXIMATE. CONTRACTOR SHALL PROVIDE PLANT MATERIALS SUFFICIENT TO COVER AREAS SHOWN ON PLANS AT THE SPACING INDICATED.
4. ANY AREAS OUTSIDE OF THE LANDSCAPE BEDS THAT ARE DISTURBED SHALL BE REPLACED IN KIND.
5. NO PLANTING SHALL BE CLOSER THAN 72" FROM FACE OF MEDIAN CURB. NO TREES SHALL BE CLOSER THAN 72" FROM FACE OF MEDIAN CURB.
6. MULCH METHOD 2 SHALL BE USED AT ALL SEEDING LOCATIONS NOT PROTECTED BY EROSION CONTROL BLANKET. HATCHING MAY HAVE BEEN OMITTED FOR CLARITY.
7. WEED CONTROL. NON–SELECTIVE AND NON–RESIDUAL (WETLAND SHOULD BE USED AT ALL INTERSEEDING CLASS 4 AREAS.)
8. INTERSEEDING. CLASS 4 SHOULD BE USED WITHIN THE LIMITS OF SELECTIVE CLEARING.
9. FOR LANDSCAPE PLANTING DETAILS, SEE SHEETS LA–11 & LA–12.
10. FOR PLANT SCHEDULE, SEE SHEET LA–13.
11. FOR PROPOSED LANDSCAPE WALL DETAILS, SEE SHEET LA–14.
12. FOR ADDITIONAL PLANTING NOTES, SEE SHEET LA–12.
13. COORDINATE ALL LANDSCAPE PLANTINGS WITH NEW AND EXISTING UTILITY LINES AND STRUCTURES.
14. CONNECT ALL UNDERDRAINS TO NEAREST DRAINAGE STRUCTURE. COORDINATE WITH EOR/AOR.
15. ALL NEW SHADE TREES SHALL BE 15'–0" MIN. AWAY FROM OVERHEAD UTILITY LINES AND STRUCTURES.
16. CONTRACTOR IS RESPONSIBLE FOR VERIFYING EXISTING CONDITIONS AND SURVEY WITH PROPOSED PLANES. COORDINATE ANY DISCREPANCIES WITH EOR/AOR.

LEGEND:

- EXISTING PROPERTY LINE
- TEMPORARY EASEMENT
- SHADE TREE TOPSOIL 36"
- ORNAMENTAL TREE TOPSOIL 36"
- SHRUBS + VINES TOPSOIL 24"
- EXISTING TREE TO REMAIN AND BE PROTECTED
- LANDSCAPE WALL
- GREEN SCREEN FENCE
- 4" UNDERDRAIN
- EXISTING LANDSCAPE TO REMAIN AND BE PROTECTED. COORDINATE WITH LANDSCAPE ARCHITECT
- PERENNIALS/ORNAMENTAL GRASS TOPSOIL 12"
- SALT TOLERANT SOD TOPSOIL 6"
- SEEDING CLASS 2A TOPSOIL 6"
- SEEDING CLASS 4 TOPSOIL 6"
- WETLAND SITE

URS
100 S. WACKER DR.
SUITE 500
CHICAGO, IL 60606
TEL (312)–939–1000
FAX (312)–939–4198

site design group, ltd.
urban design | landscape architecture | architecture

FILE NAME = 7102_land.dwg	USER NAME = j.rossman	DESIGNED — AB	REVISED —
		DRAWN — JR	REVISED —
	PLOT SCALE = AS SHOWN	CHECKED — BM	REVISED —
	PLOT DATE = 2/4/2013	DATE — 03/13/13	REVISED —

STATE OF ILLINOIS
DEPARTMENT OF TRANSPORTATION

LANDSCAPING PLAN
US 45 (LAGRANGE ROAD)

SCALE: AS SHOWN | SHEET NO. 7 OF 15 SHEETS | STA. 69+00.00 TO STA. 75+00.00

F.A.P RTE.	SECTION	COUNTY	TOTAL SHEETS	SHEET NO.
330	103R–3	COOK	932	431
	LA-07	CONTRACT NO. 60F05		
		ILLINOIS	FED. AID PROJECT	