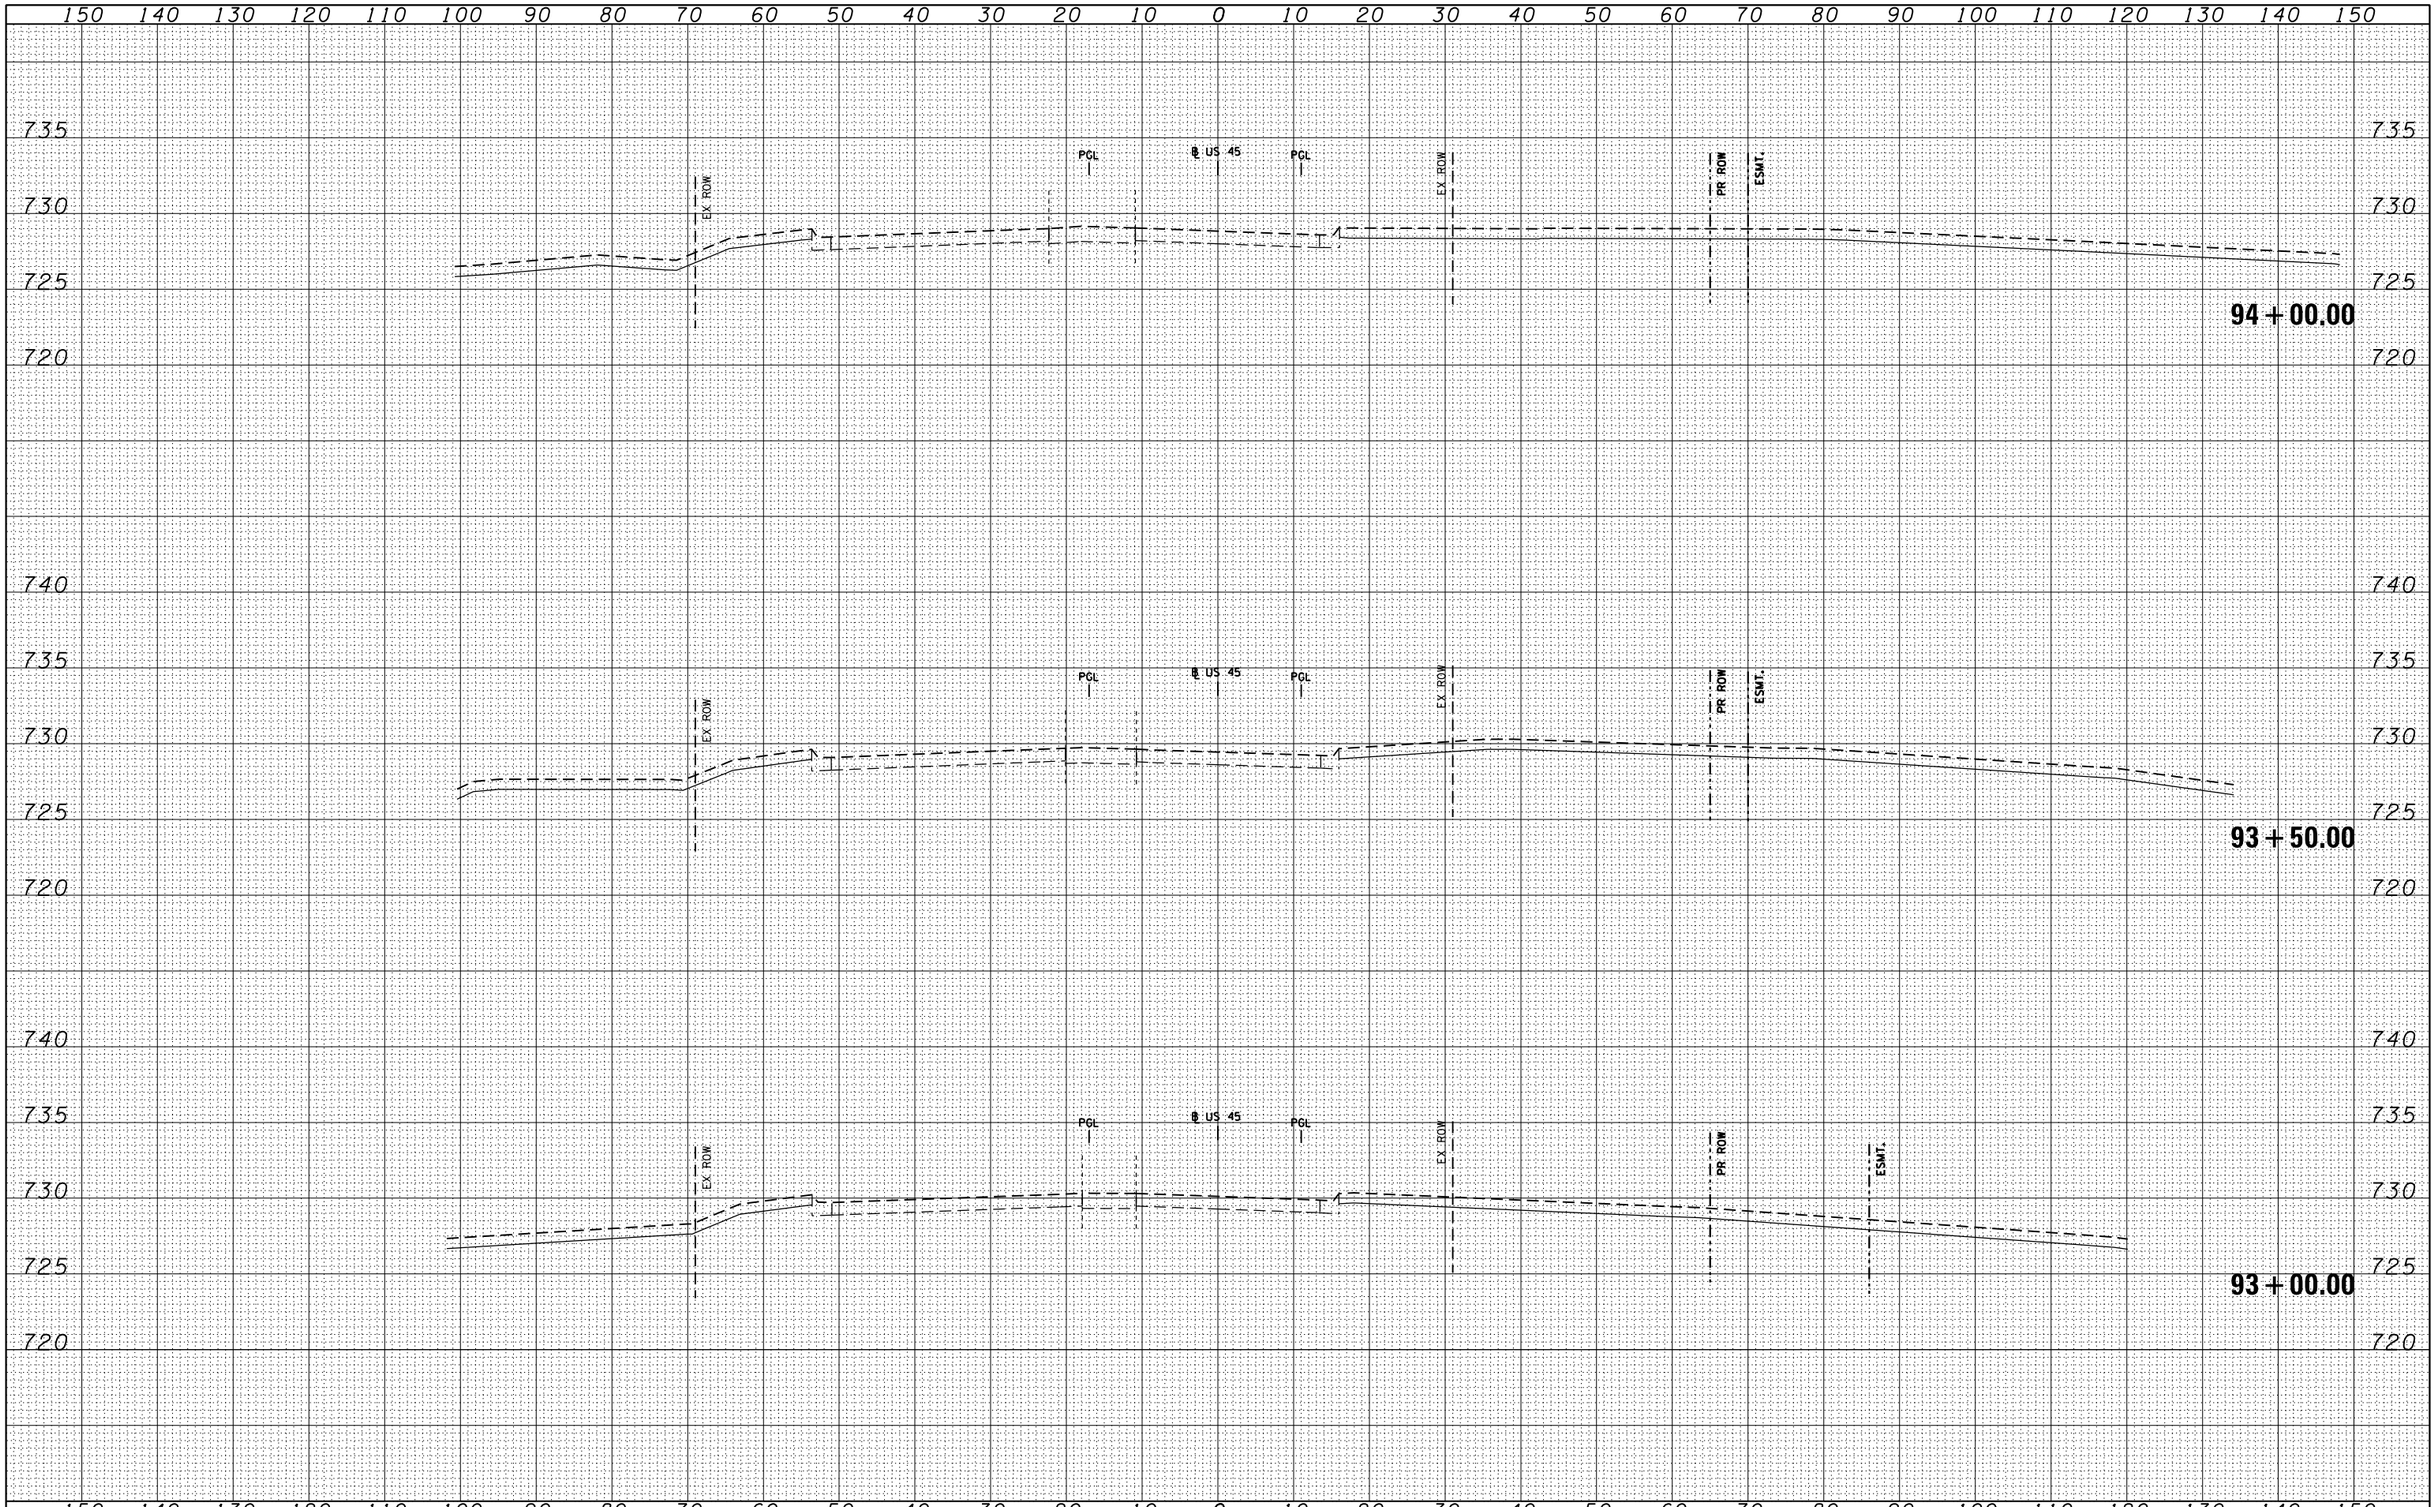

FINAL SURVEY	BY	DATE
SURVEYED		
PLOTTED		
TEMPLATE		
NOTE BOOK		
AREAS		
NO.	AREAS CHECKED	

ORIGINAL SURVEY	BY	DATE
SURVEYED		
PLOTTED		
TEMPLATE		
NOTE BOOK		
AREAS		
NO.	AREAS CHECKED	

URS
100 S.WACKER DR.
SUITE 500
CHICAGO, IL 60606
TEL (312)-939-1000
FAX (312)-939-4198

FILE NAME =	USER NAME = Anthony.Plutz	DESIGNED -	REVISED -
D160F05-SHT-XSSHT11.dgn		DRAWN - JCL	REVISED -
	PLOT SCALE = 20.0000 ' / in.	CHECKED - MJT	REVISED -
	PLOT DATE = 3/9/2013	DATE - 03/13/13	REVISED -

STATE OF ILLINOIS
DEPARTMENT OF TRANSPORTATION

US 45 TEMPORARY PAVEMENT CROSS SECTIONS
–
SCALE: 1"=10'H; 1"=5'V | SHEET NO. 49 OF 103 SHEETS | STA. 93+00.00 | TO STA. 94+00.00

F.A.P RTE.	SECTION	COUNTY	TOTAL SHEETS	SHEET NO.
330	103R-3	COOK	932	664
	XS–TUS45–49	CONTRACT NO. 60F05		
	ILLINOIS FED. AID PROJECT			