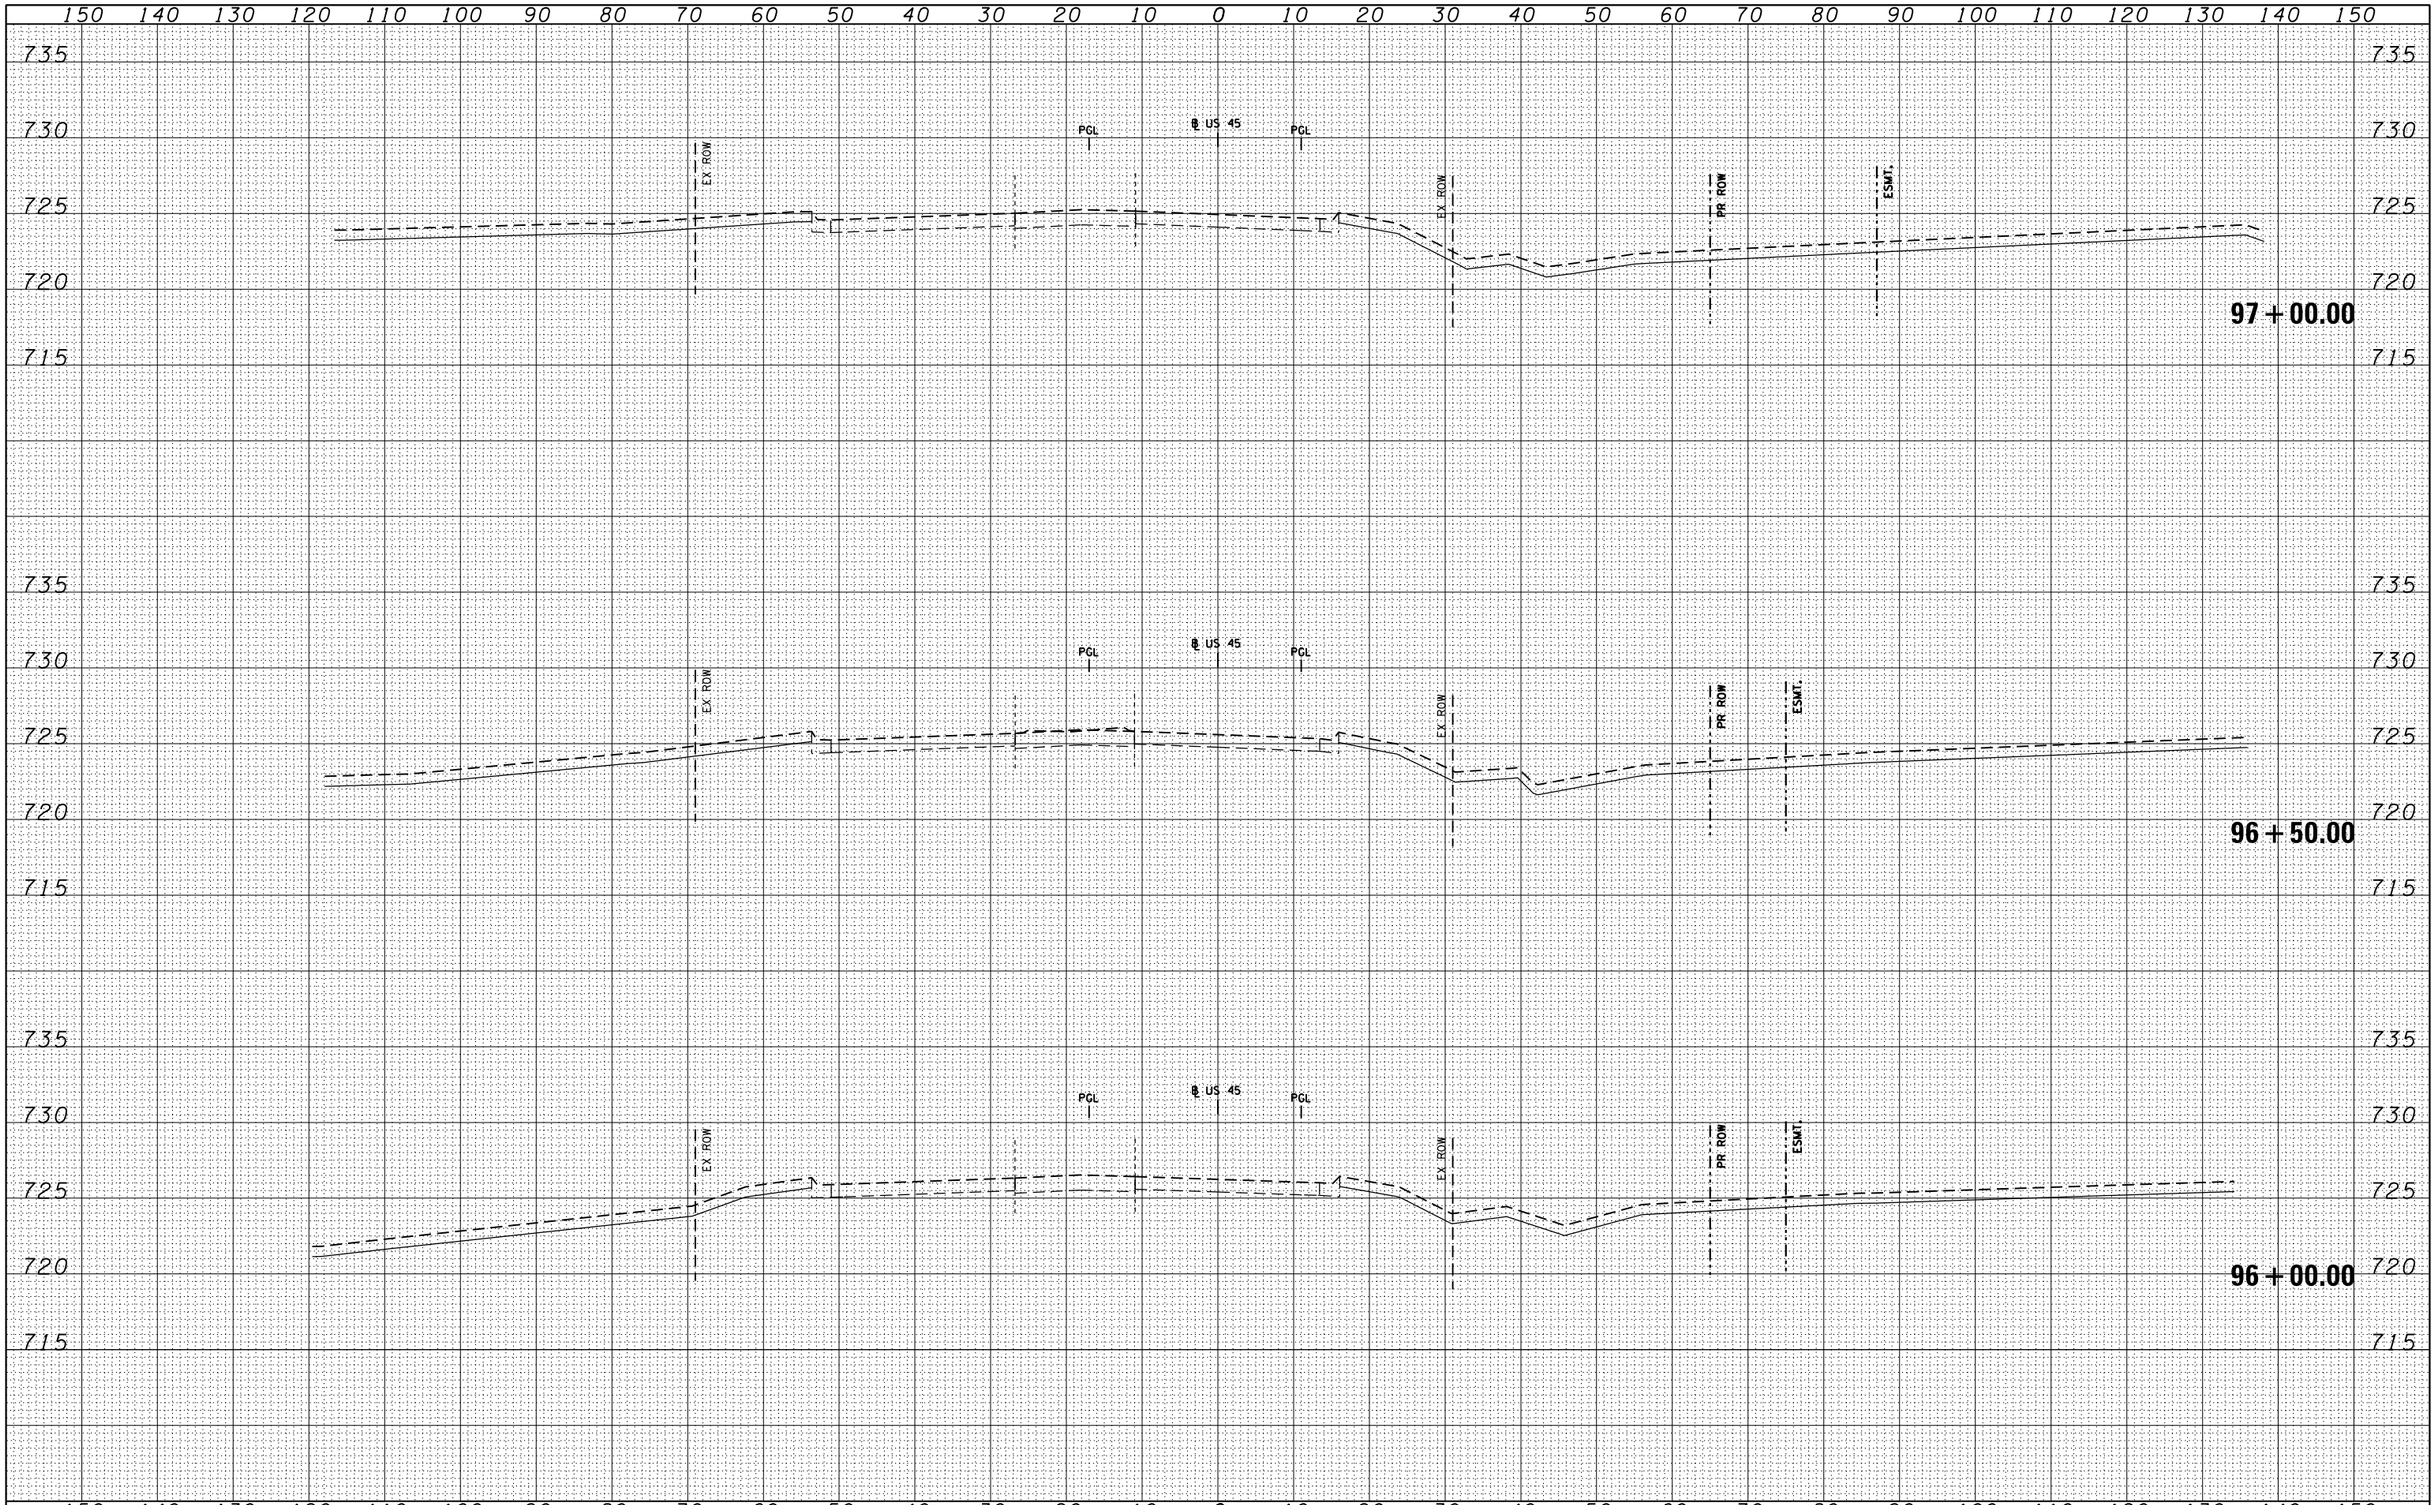

FINAL SURVEY	NOTE BOOK	NO.	BY	DATE
SURVEYED				
PLOTTED				
TEMPLATE				
AREAS				
AREAS CHECKED				

ORIGINAL SURVEY	NOTE BOOK	NO.	BY	DATE
SURVEYED				
PLOTTED				
TEMPLATE				
AREAS				
AREAS CHECKED				

URS
100 S.WACKER DR.
SUITE 500
CHICAGO IL 60606
TEL (312)-939-1000
FAX (312)-939-4198

FILE NAME = D160F05-SHT-XSSHT11.dgn	USER NAME = Anthony.Plutz	DESIGNED -	REVISED -
		DRAWN - JCL	REVISED -
	PLOT SCALE = 20.0000 ' / in.	CHECKED - MJT	REVISED -
	PLOT DATE = 3/9/2013	DATE - 03/13/13	REVISED -

STATE OF ILLINOIS
DEPARTMENT OF TRANSPORTATION

US 45 TEMPORARY PAVEMENT CROSS SECTIONS
–
SCALE: 1"=10'H; 1"=5'V | SHEET NO. 51 OF 103 SHEETS | STA. 96+00.00 | TO STA. 97+00.00

F.A.P RTE.	SECTION	COUNTY	TOTAL SHEETS	SHEET NO.
330	103R-3	COOK	932	666
	XS–TUS45–51	CONTRACT NO. 60F05		
	ILLINOIS FED. AID PROJECT			