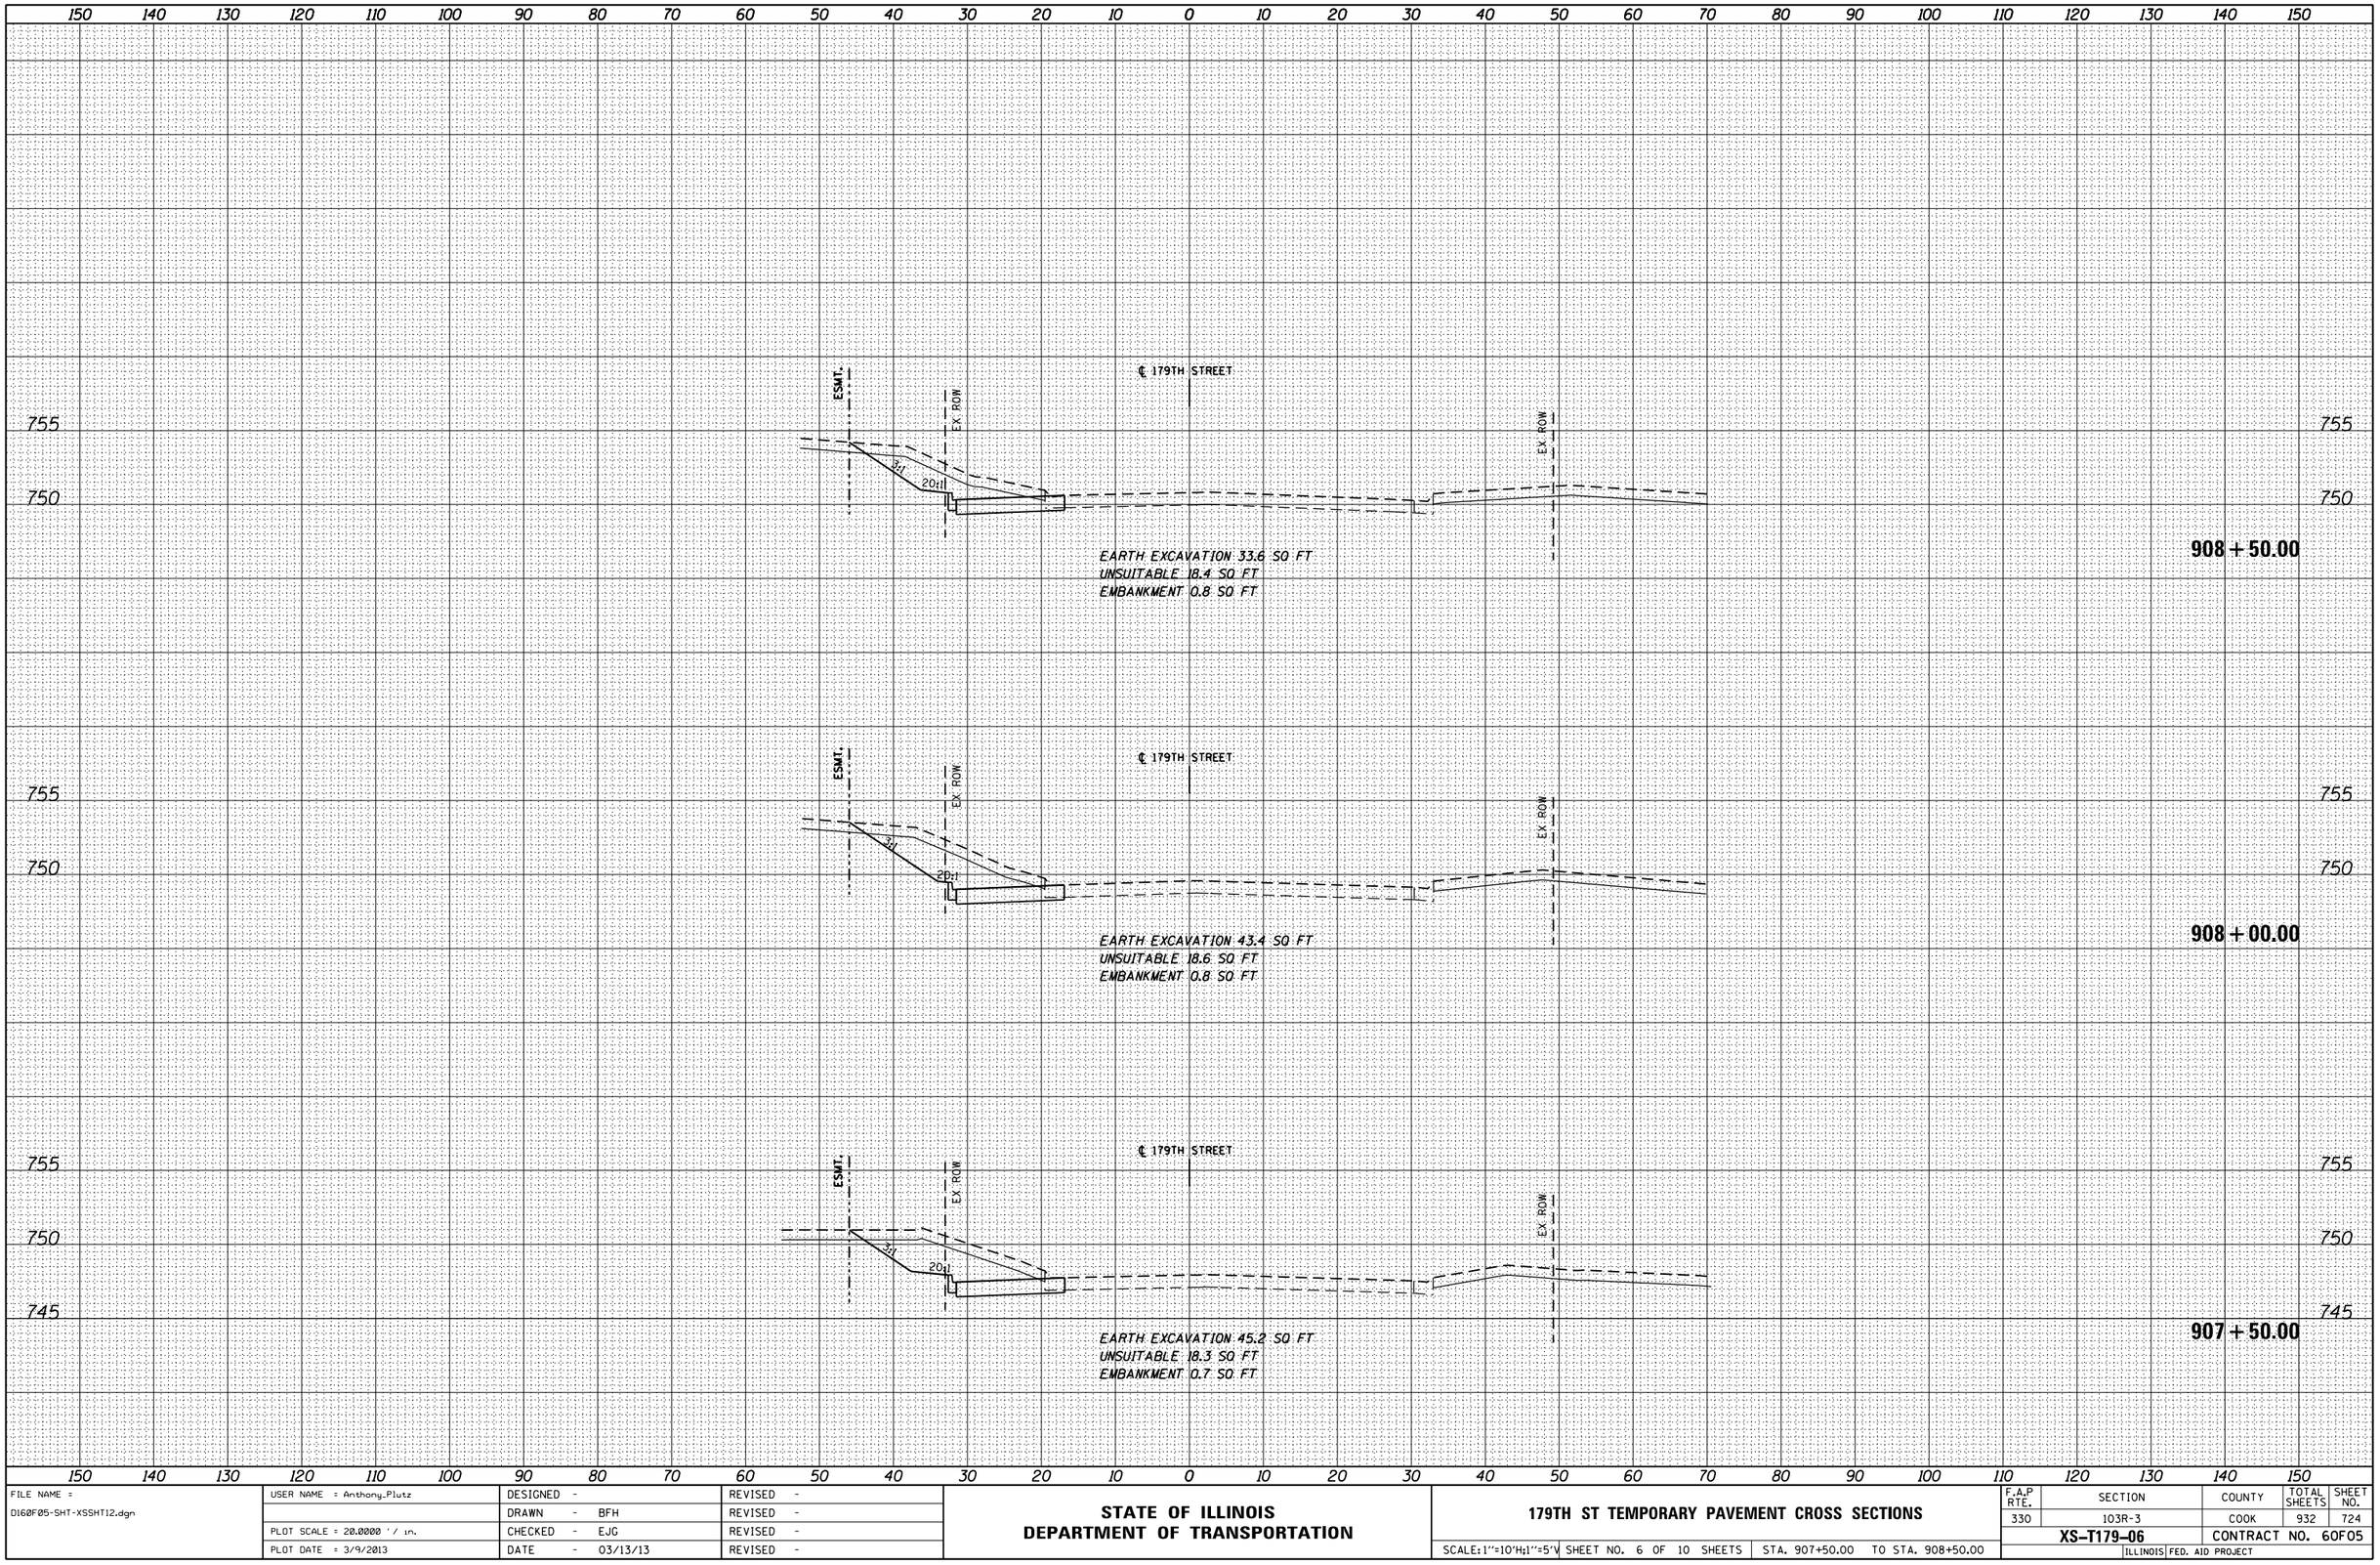

FINAL SURVEY

NO.	NOTE BOOK	BY	DATE
	SURVEYED		
	PLOTTED		
	TEMPLATE		
	AREAS		
	AREAS CHECKED		

ORIGINAL SURVEY

NO.	NOTE BOOK	BY	DATE
	SURVEYED		
	PLOTTED		
	TEMPLATE		
	AREAS		
	AREAS CHECKED		

URS
100 S.WACKER DR.
SUITE 500
CHICAGO IL.60606
TEL (312)939-1000
FAX (312)939-4198

FILE NAME = D160F05-SHT-XSSHT12.dgn	USER NAME = Anthony.Plutz	DESIGNED -	REVISED -
		DRAWN - BFH	REVISED -
	PLOT SCALE = 20.0000 ' / in.	CHECKED - EJG	REVISED -
	PLOT DATE = 3/9/2013	DATE - 03/13/13	REVISED -

STATE OF ILLINOIS
DEPARTMENT OF TRANSPORTATION

179TH ST TEMPORARY PAVEMENT CROSS SECTIONS

SCALE:1"=10'H;1"=5'V | SHEET NO. 6 OF 10 SHEETS | STA. 907+50.00 TO STA. 908+50.00

F.A.P RTE.	SECTION	COUNTY	TOTAL SHEETS	SHEET NO.
330	103R-3	COOK	932	724
	XS-T179-06	CONTRACT NO. 60F05		
	ILLINOIS FED. AID PROJECT			