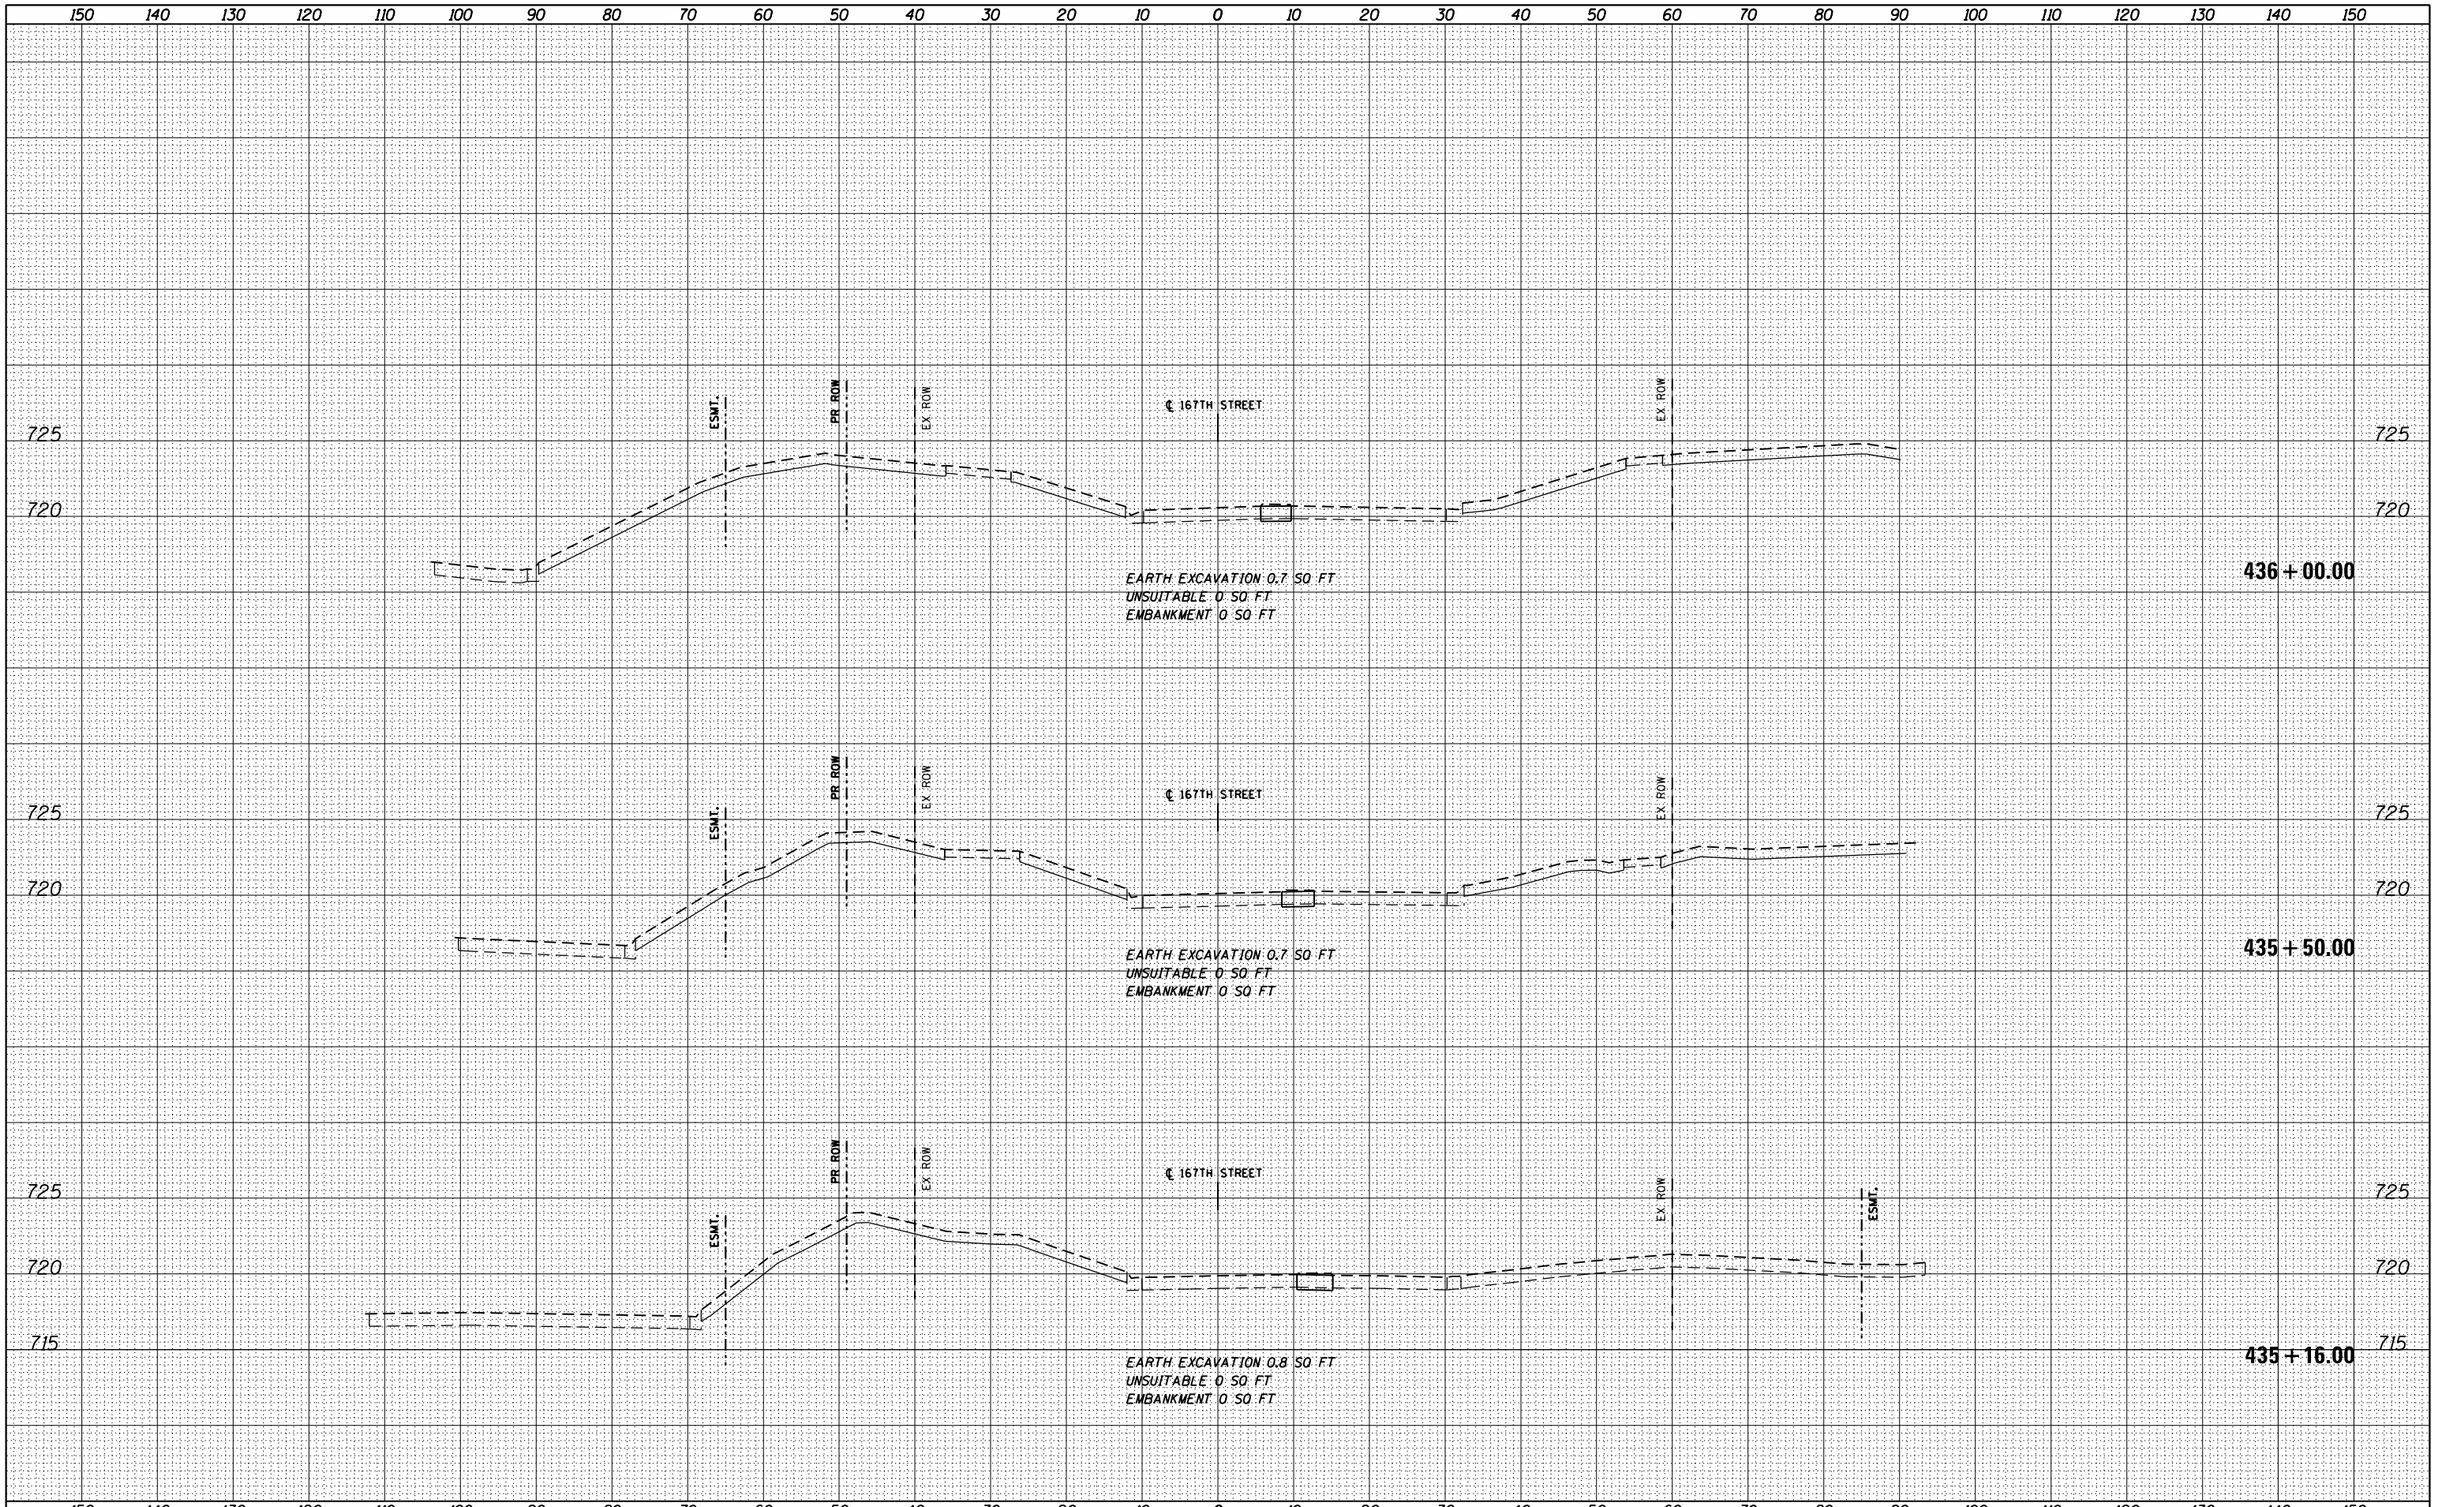

FINAL SURVEY	NOTE BOOK	NO.
	SURVEYED	
	PLOTTED	
	TEMPLATE	
	AREAS	
	AREAS CHECKED	

ORIGINAL SURVEY	NOTE BOOK	NO.
	SURVEYED	
	PLOTTED	
	TEMPLATE	
	AREAS	
	AREAS CHECKED	

URS
100 S.WACKER DR.
SUITE 200
CHICAGO, IL 60606
TEL (312)-939-1000
FAX (312)-939-4198

FILE NAME =	USER NAME = Anthony.Plutz	DESIGNED - BFH	REVISED -
D160F05-SHT-XSSHT15.dgn		DRAWN - BFH	REVISED -
	PLOT SCALE = 20.0000 ' / in.	CHECKED - EJG	REVISED -
	PLOT DATE = 3/9/2013	DATE - 03/13/13	REVISED -

STATE OF ILLINOIS
DEPARTMENT OF TRANSPORTATION

167TH ST TEMPORARY PAVEMENT CROSS SECTIONS

SCALE:1''=10'H;1''=5'V | SHEET NO. 6 OF 7 SHEETS | STA. 435+16.00 TO STA. 436+00.00

F.A.P RTE.	SECTION	COUNTY	TOTAL SHEETS	SHEET NO.
330	103R-3	COOK	932	734
	XS-T167-06	CONTRACT NO. 60F05		
	ILLINOIS FED. AID PROJECT			