150 140 130 120 110 100 90 80 70 60 50 40 30 20 10 0 10 20 30 40 50 60 70 80 90 100 110 120 130 140 150

765 760 755 750 745 740 735

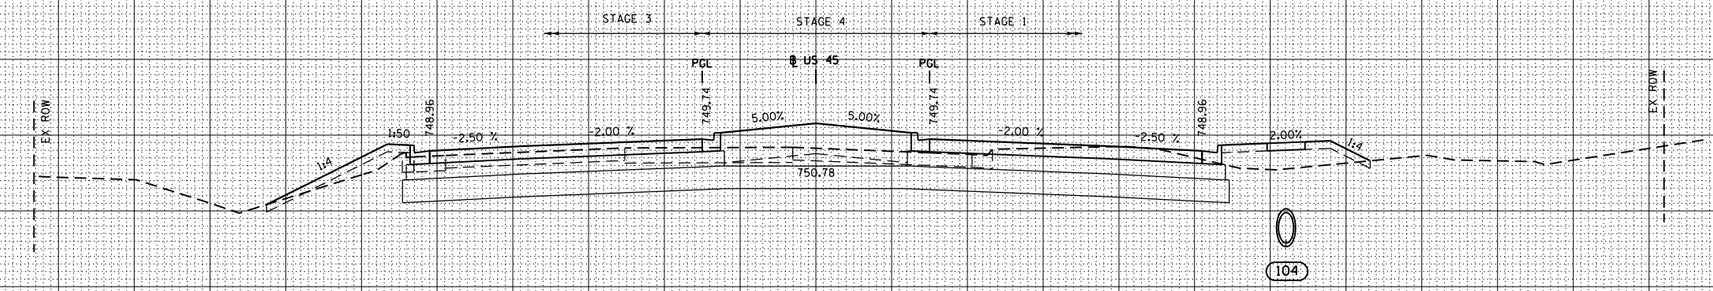

43 + 00.00

STAGE 1 EARTH EXCAVATION 28.7 SQ FT
UNSUITABLE 93.8 SQ FT
EMBANKMENT 30.5 SQ FT
AGG SUBGRADE IMPROVE 0.0 SQ FT

STAGE 2 EARTH EXCAVATION 0.0 SQ FT
UNSUITABLE 0.0 SQ FT
EMBANKMENT 0.0 SQ FT
AGG SUBGRADE IMPROVE 0.0 SQ FT

STAGE 3 EARTH EXCAVATION 20.8 SQ FT
UNSUITABLE 72.5 SQ FT
EMBANKMENT 16.7 SQ FT
AGG SUBGRADE IMPROVE 60.5 SQ FT

STAGE 4 EARTH EXCAVATION 1.0 SQ FT
UNSUITABLE 57.4 SQ FT
EMBANKMENT 0.0 SQ FT
AGG SUBGRADE IMPROVE 57.4 SQ FT

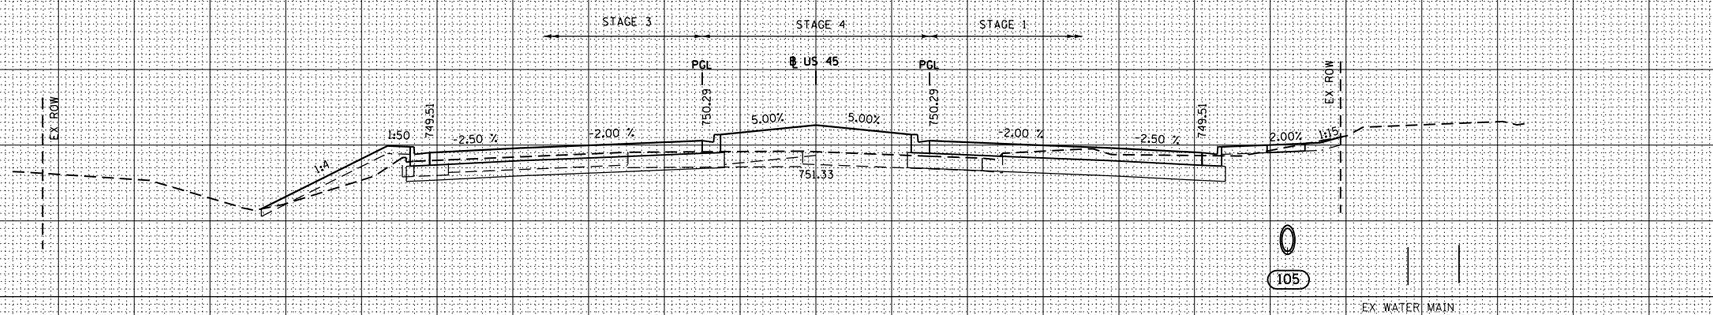

42 + 50.00

STAGE 1 EARTH EXCAVATION 25.1 SQ FT
UNSUITABLE 29.8 SQ FT
EMBANKMENT 7.0 SQ FT
AGG SUBGRADE IMPROVE 0.0 SQ FT

STAGE 2 EARTH EXCAVATION 0.0 SQ FT
UNSUITABLE 0.0 SQ FT
EMBANKMENT 0.0 SQ FT
AGG SUBGRADE IMPROVE 0.0 SQ FT

STAGE 3 EARTH EXCAVATION 13.7 SQ FT
UNSUITABLE 12.4 SQ FT
EMBANKMENT 20.9 SQ FT
AGG SUBGRADE IMPROVE 0.0 SQ FT

STAGE 4 EARTH EXCAVATION 0.2 SQ FT
UNSUITABLE 0.0 SQ FT
EMBANKMENT 59.8 SQ FT
AGG SUBGRADE IMPROVE 0.0 SQ FT

150 140 130 120 110 100 90 80 70 60 50 40 30 20 10 0 10 20 30 40 50 60 70 80 90 100 110 120 130 140 150

FINAL SURVEY | NOTE BOOK | NO. | SURVEYED | PLOTTED | TEMPLATE | AREAS | AREAS CHECKED | BY | DATE

ORIGINAL SURVEY | NOTE BOOK | NO. | SURVEYED | PLOTTED | TEMPLATE | AREAS | AREAS CHECKED | BY | DATE

URS
100 S.WACKER DR.
SUITE 500
CHICAGO, IL 60606
TEL (312)939-1000
FAX (312)939-4198

FILE NAME = D162F05-SHT-XSSHT01.dgn	USER NAME = Anthony.Plutz	DESIGNED - BFH	REVISED -
		DRAWN - BFH	REVISED -
	PLOT SCALE = 20.0000 ' / in.	CHECKED - EJG	REVISED -
	PLOT DATE = 3/9/2013	DATE - 03/13/13	REVISED -

STATE OF ILLINOIS
DEPARTMENT OF TRANSPORTATION

US 45 CROSS SECTIONS
–

SCALE: 1"=10'H; 1"=5'V | SHEET NO. 23 OF 147 SHEETS | STA. 42+50.00 | TO STA. 43+00.00

F.A.P RTE.	SECTION	COUNTY	TOTAL SHEETS	SHEET NO.
330	103R-3	COOK	932	760
	XS-US45-23	CONTRACT NO. 60F05		
	ILLINOIS FED. AID PROJECT			