150 140 130 120 110 100 90 80 70 60 50 40 30 20 10 0 10 20 30 40 50 60 70 80 90 100 110 120 130 140 150

755 750 745 740 735 730 725

80 + 00.00

STAGE 1 EARTH EXCAVATION 3.4 SQ FT
UNSUITABLE 37.7 SQ FT
EMBANKMENT 53.9 SQ FT
AGG SUBGRADE IMPROVE 0.0 SQ FT

STAGE 2 EARTH EXCAVATION 0.0 SQ FT
UNSUITABLE 0.0 SQ FT
EMBANKMENT 0.0 SQ FT
AGG SUBGRADE IMPROVE 0.0 SQ FT

STAGE 3 EARTH EXCAVATION 11.6 SQ FT
UNSUITABLE 4.1 SQ FT
EMBANKMENT 4.0 SQ FT
AGG SUBGRADE IMPROVE 0.0 SQ FT

STAGE 4 EARTH EXCAVATION 0.0 SQ FT
UNSUITABLE 0.0 SQ FT
EMBANKMENT 11.2 SQ FT
AGG SUBGRADE IMPROVE 0.0 SQ FT

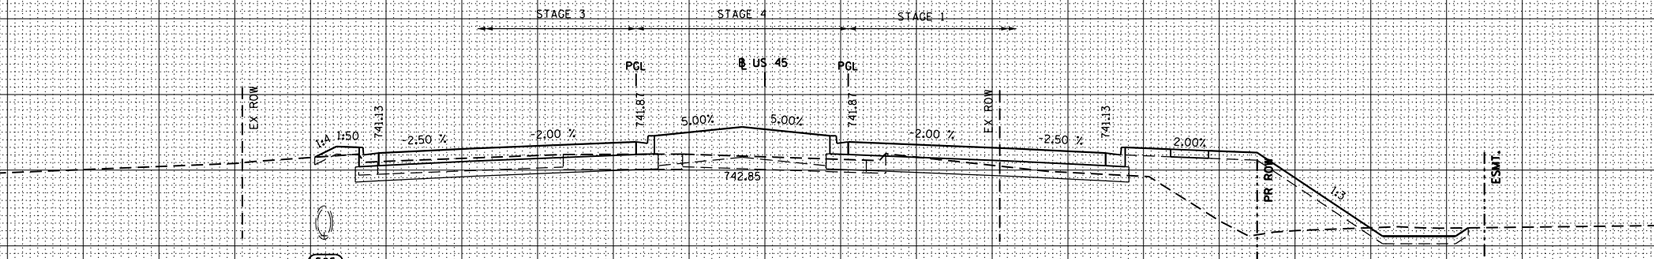

EX TELEPHONE

79 + 50.00

STAGE 1 EARTH EXCAVATION 7.8 SQ FT
UNSUITABLE 51.3 SQ FT
EMBANKMENT 109.9 SQ FT
AGG SUBGRADE IMPROVE 0.0 SQ FT

STAGE 2 EARTH EXCAVATION 0.0 SQ FT
UNSUITABLE 0.0 SQ FT
EMBANKMENT 0.0 SQ FT
AGG SUBGRADE IMPROVE 0.0 SQ FT

STAGE 3 EARTH EXCAVATION 12.1 SQ FT
UNSUITABLE 3.9 SQ FT
EMBANKMENT 3.4 SQ FT
AGG SUBGRADE IMPROVE 0.0 SQ FT

STAGE 4 EARTH EXCAVATION 0.0 SQ FT
UNSUITABLE 0.0 SQ FT
EMBANKMENT 11.7 SQ FT
AGG SUBGRADE IMPROVE 0.0 SQ FT

150 140 130 120 110 100 90 80 70 60 50 40 30 20 10 0 10 20 30 40 50 60 70 80 90 100 110 120 130 140 150

FINAL SURVEY	BY	DATE
SURVEYED		
PLOTTED		
TEMPLATE		
NOTE BOOK		
AREAS		
NO.	AREAS CHECKED	

ORIGINAL SURVEY	BY	DATE
SURVEYED		
PLOTTED		
TEMPLATE		
NOTE BOOK		
AREAS		
NO.	AREAS CHECKED	

URS
100 S.WACKER DR.
SUITE 500
CHICAGO IL.60606
TEL (312)939-1000
FAX (312)939-4198

FILE NAME = D160F05-SHT-XSSHT01.dgn	USER NAME = Anthony.Plutz	DESIGNED - BFH	REVISED -
		DRAWN - BFH	REVISED -
	PLOT SCALE = 20.0000 ' / in.	CHECKED - EJG	REVISED -
	PLOT DATE = 3/9/2013	DATE - 03/13/13	REVISED -

STATE OF ILLINOIS
DEPARTMENT OF TRANSPORTATION

US 45 CROSS SECTIONS
–
SCALE:1"=10'H;1"=5'V | SHEET NO. 59 OF 147 SHEETS | STA. 79+50.00 | TO STA. 80+00.00

F.A.P RTE.	SECTION	COUNTY	TOTAL SHEETS	SHEET NO.
330	103R-3	COOK	932	796
	XS-US45-59	CONTRACT NO. 60F05		
	ILLINOIS FED. AID PROJECT			